

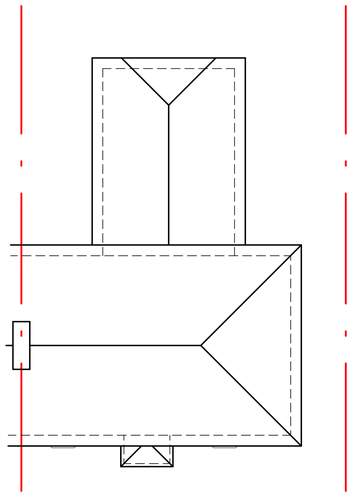


Existing Roof Plan


scale 1:100

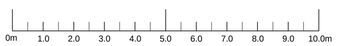

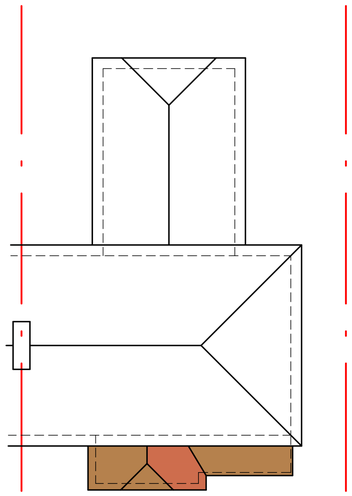

Proposed Roof Plan


scale 1:100

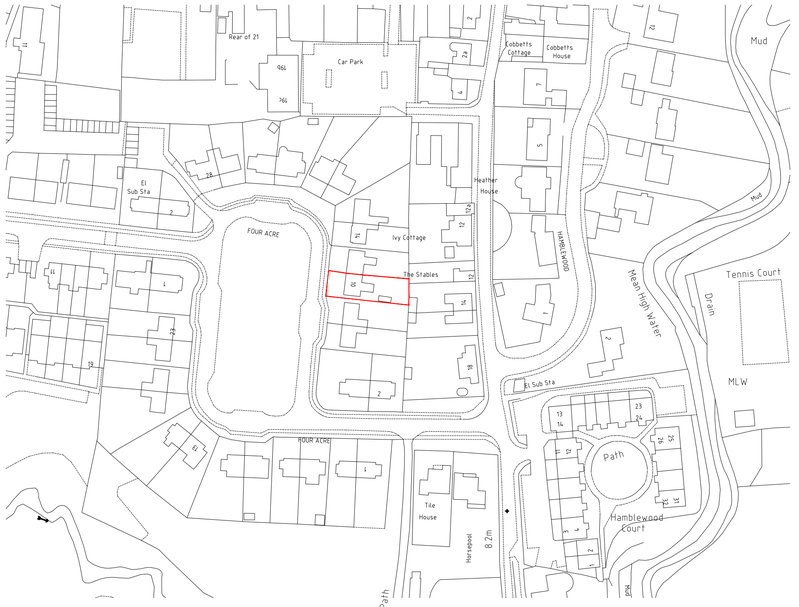

Ordnance Survey (c) Crown Copyright 2014. All rights reserved. Licence number 100022432


Site Location Plan

scale 1:1250

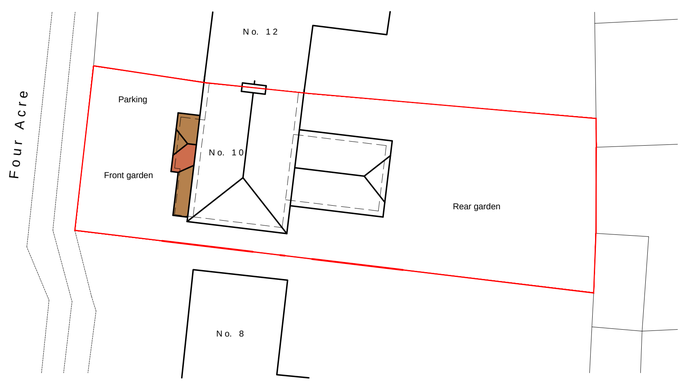

Block Plan

scale 1:200

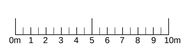

General Notes:

This drawing is the copyright of N & J Design Limited and may not be copied in whole or in part without prior permission.

It is the clients/developers responsibility to ensure all relevant approvals are in place and conditions satisfied prior to commencement of works, including, but not limited to:
The Party Wall etc Act 1996
Local Authority Planning Consent
Highways (Road opening permit)
Local Water Authority
Building Regulations (Local Authority, NHBC etc)
Environment Agency

Rev:	Date:	Description:
A	25.06.15	Bay window enlarged

Status:

PLANNING

Title:

Roof Plans.
Block Plan.
Site Location Plan.

Project:

10 Four Acre
Botley
Southampton
SO30 2EL

N & J Design Ltd
Malt House Studios
4 Brook Street
Bishops Waltham
Southampton
SO32 1AX
t: 01489 890531 www.nandjdesign.co.uk

Drawn: N. Keatley Date: 06/05/14
Checked: Date:
Scale: As noted Revision: A
Drawing no:
2014.03.02/02

A1 sheet