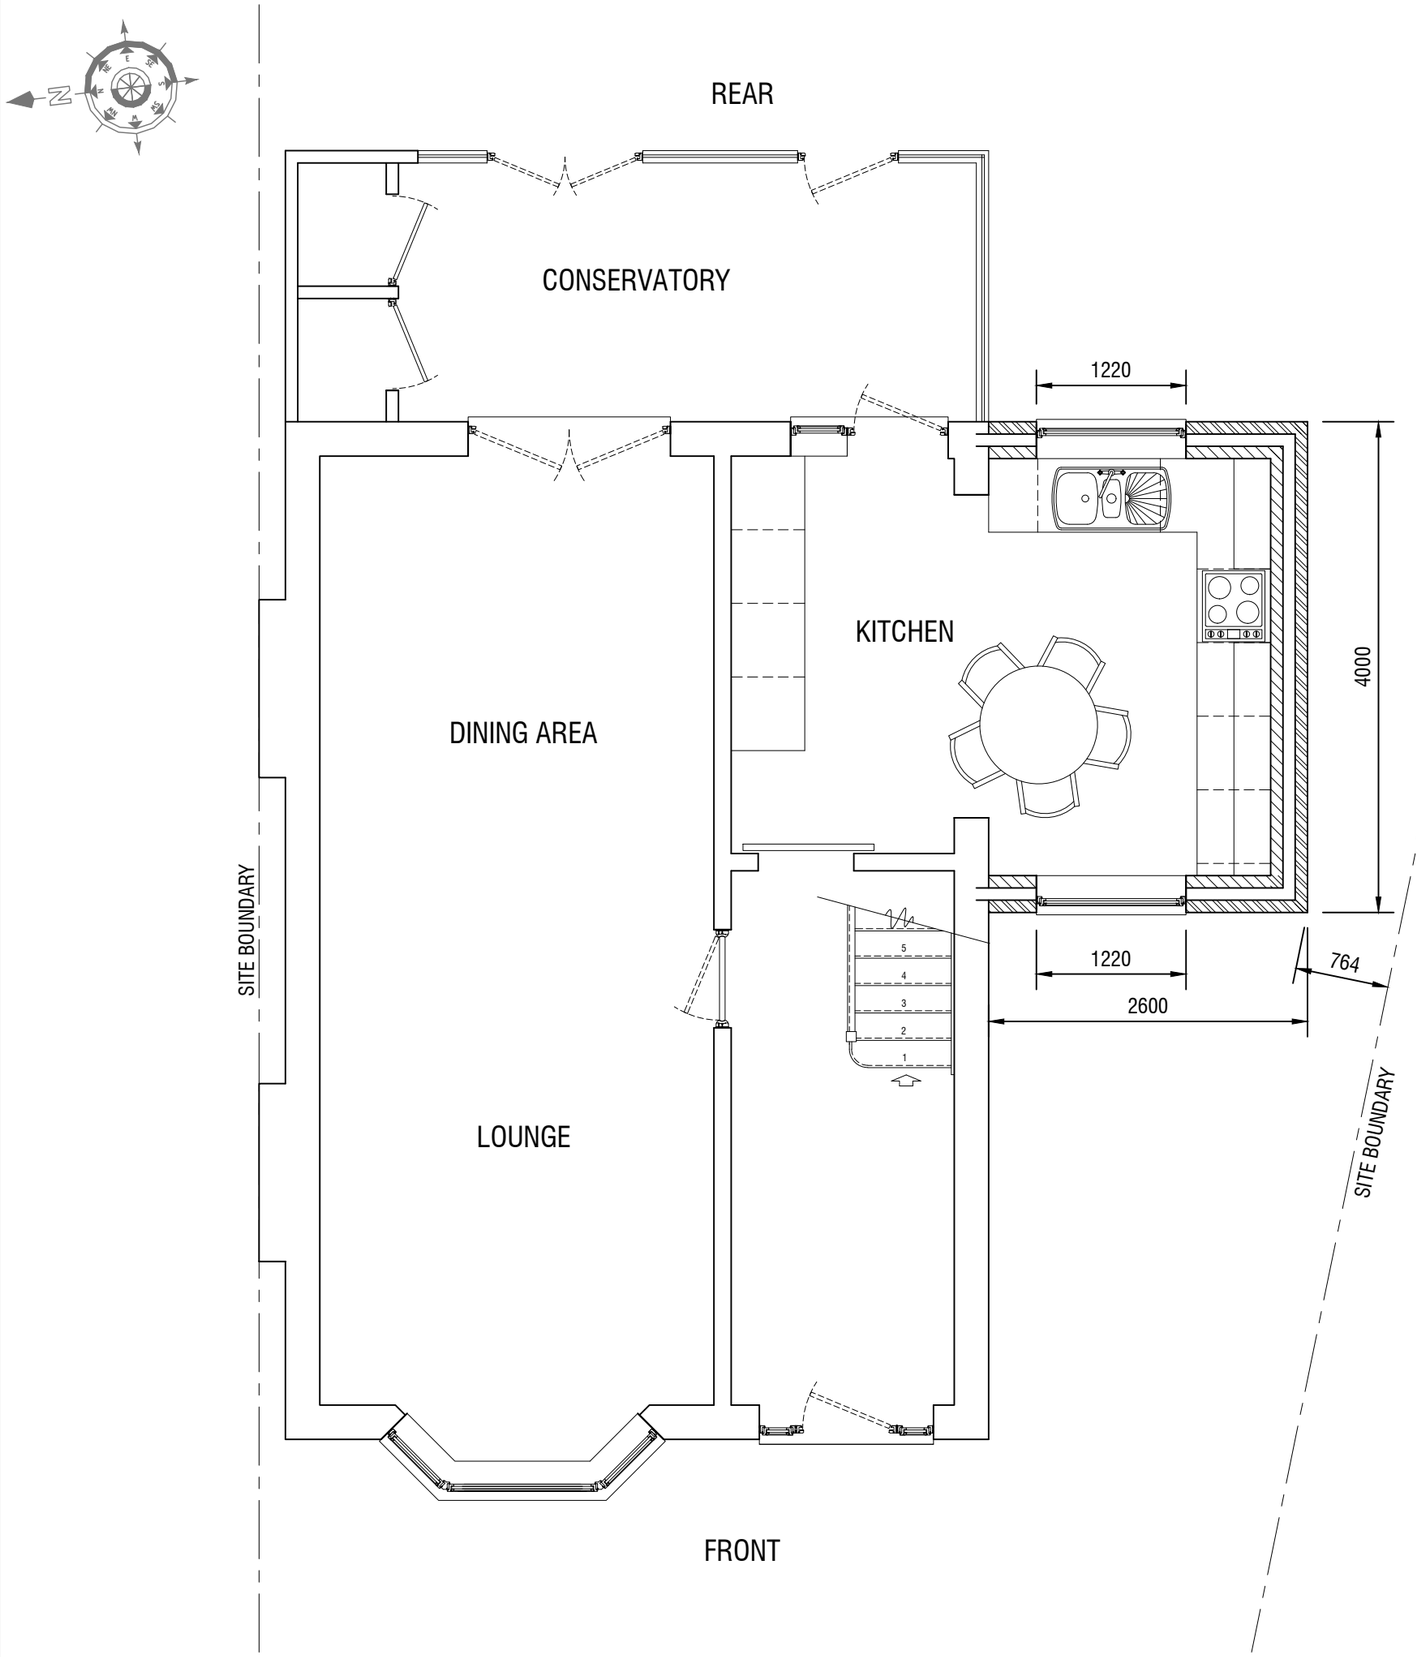


REV	DATE	DESCRIPTION
0	16.10.16	First Issue

Select CAD Services

Your complete CAD services solution

25 Elliot Rise, Hedge End, Southampton, Hampshire, SO30 2RU
Tel: 01489 781 935 Mobile 07827 970 186
Email: info@selectcadservices.com - www.selectcadservices.com

CLIENT
MR & MRS BREAKSPEAR

SITE ADDRESS
262 DESBOROUGH ROAD, EASTLEIGH, SO50 5NH

DRAWING
SINGLE STOREY SIDE EXTENSION
PROPOSED GROUND FLOOR PLAN

DATE	SCALE	SIZE	DRAWING No.	REV.
SEPT 2016	1:50	A3	Z1019/05	0