


AS EXISTING FLOOR PLANS @ 1:100

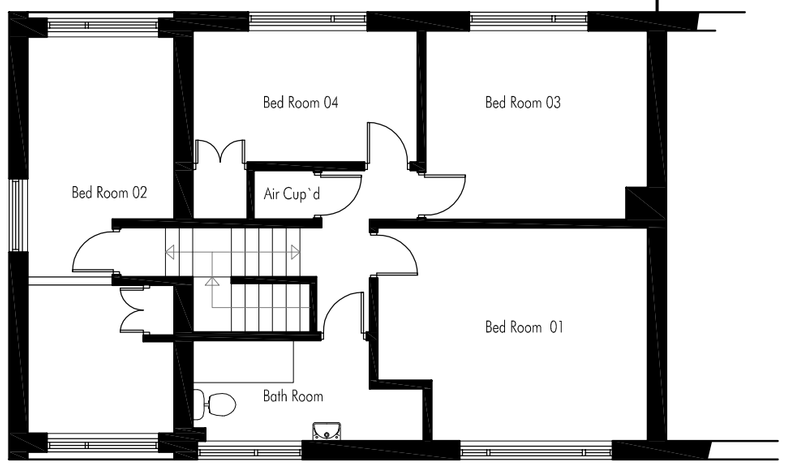

EXISTING - FIRST FLOOR PLAN

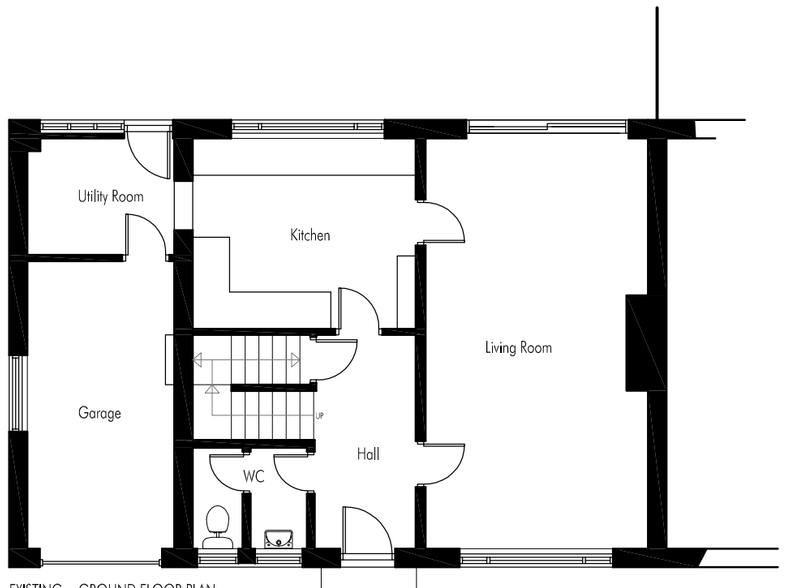

EXISTING - GROUND FLOOR PLAN

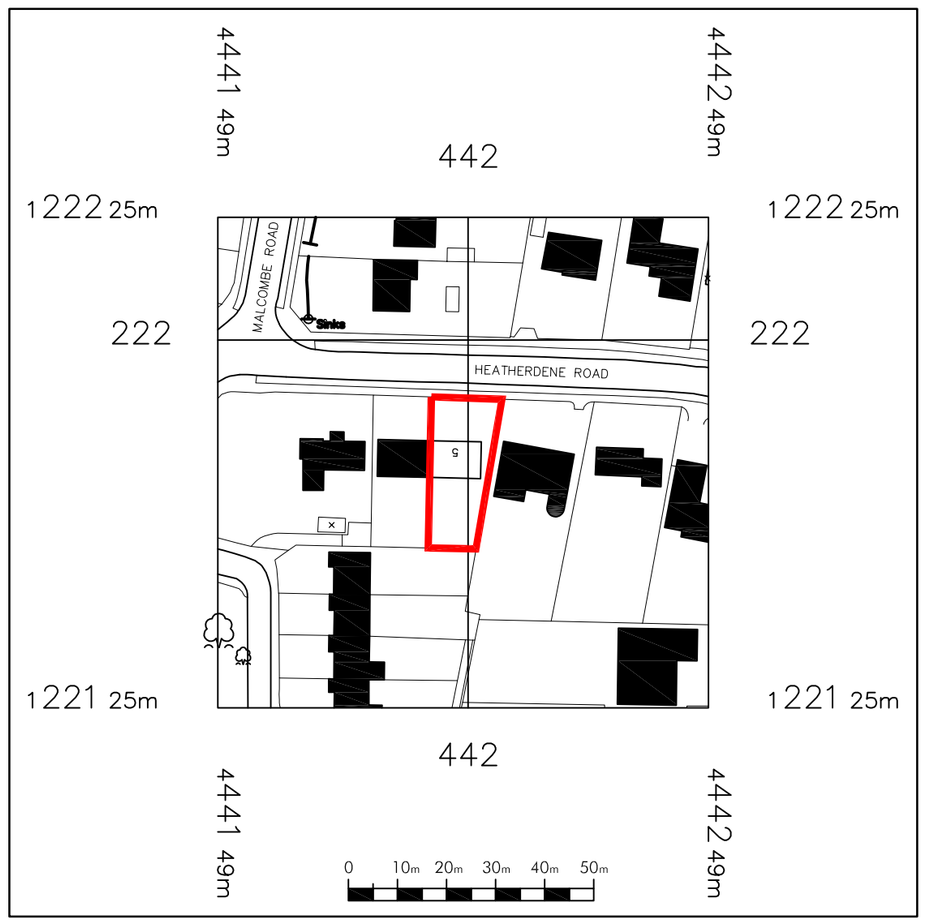

© Crown Copyright 2009
Reproduction in whole or in part is prohibited
without the prior permission of Ordnance Survey.


LOCATION PLAN @ 1:1250

AS EXISTING ELEVATIONS @ 1:100

0 1m 2m 3m 4m 5m



North Elevation

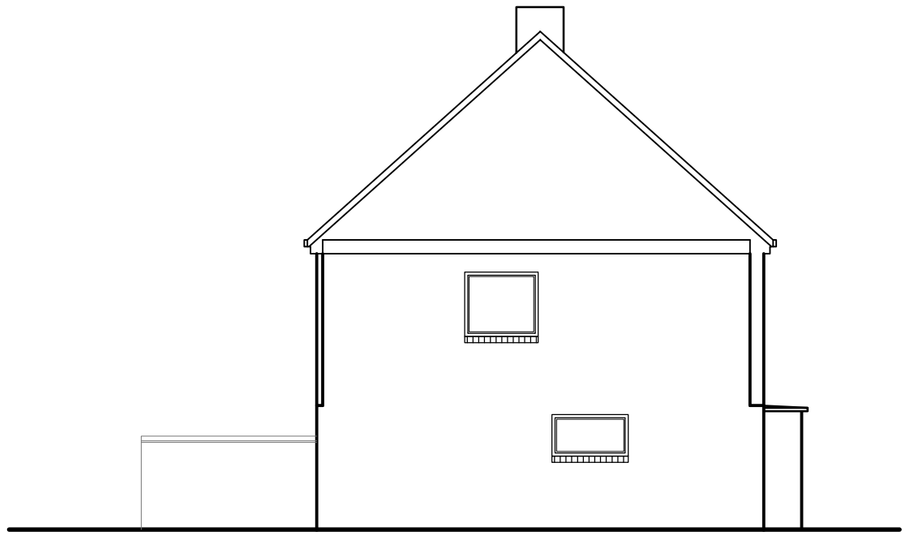


East Elevation



Decking Balustrade omitted for clarity

South Elevation

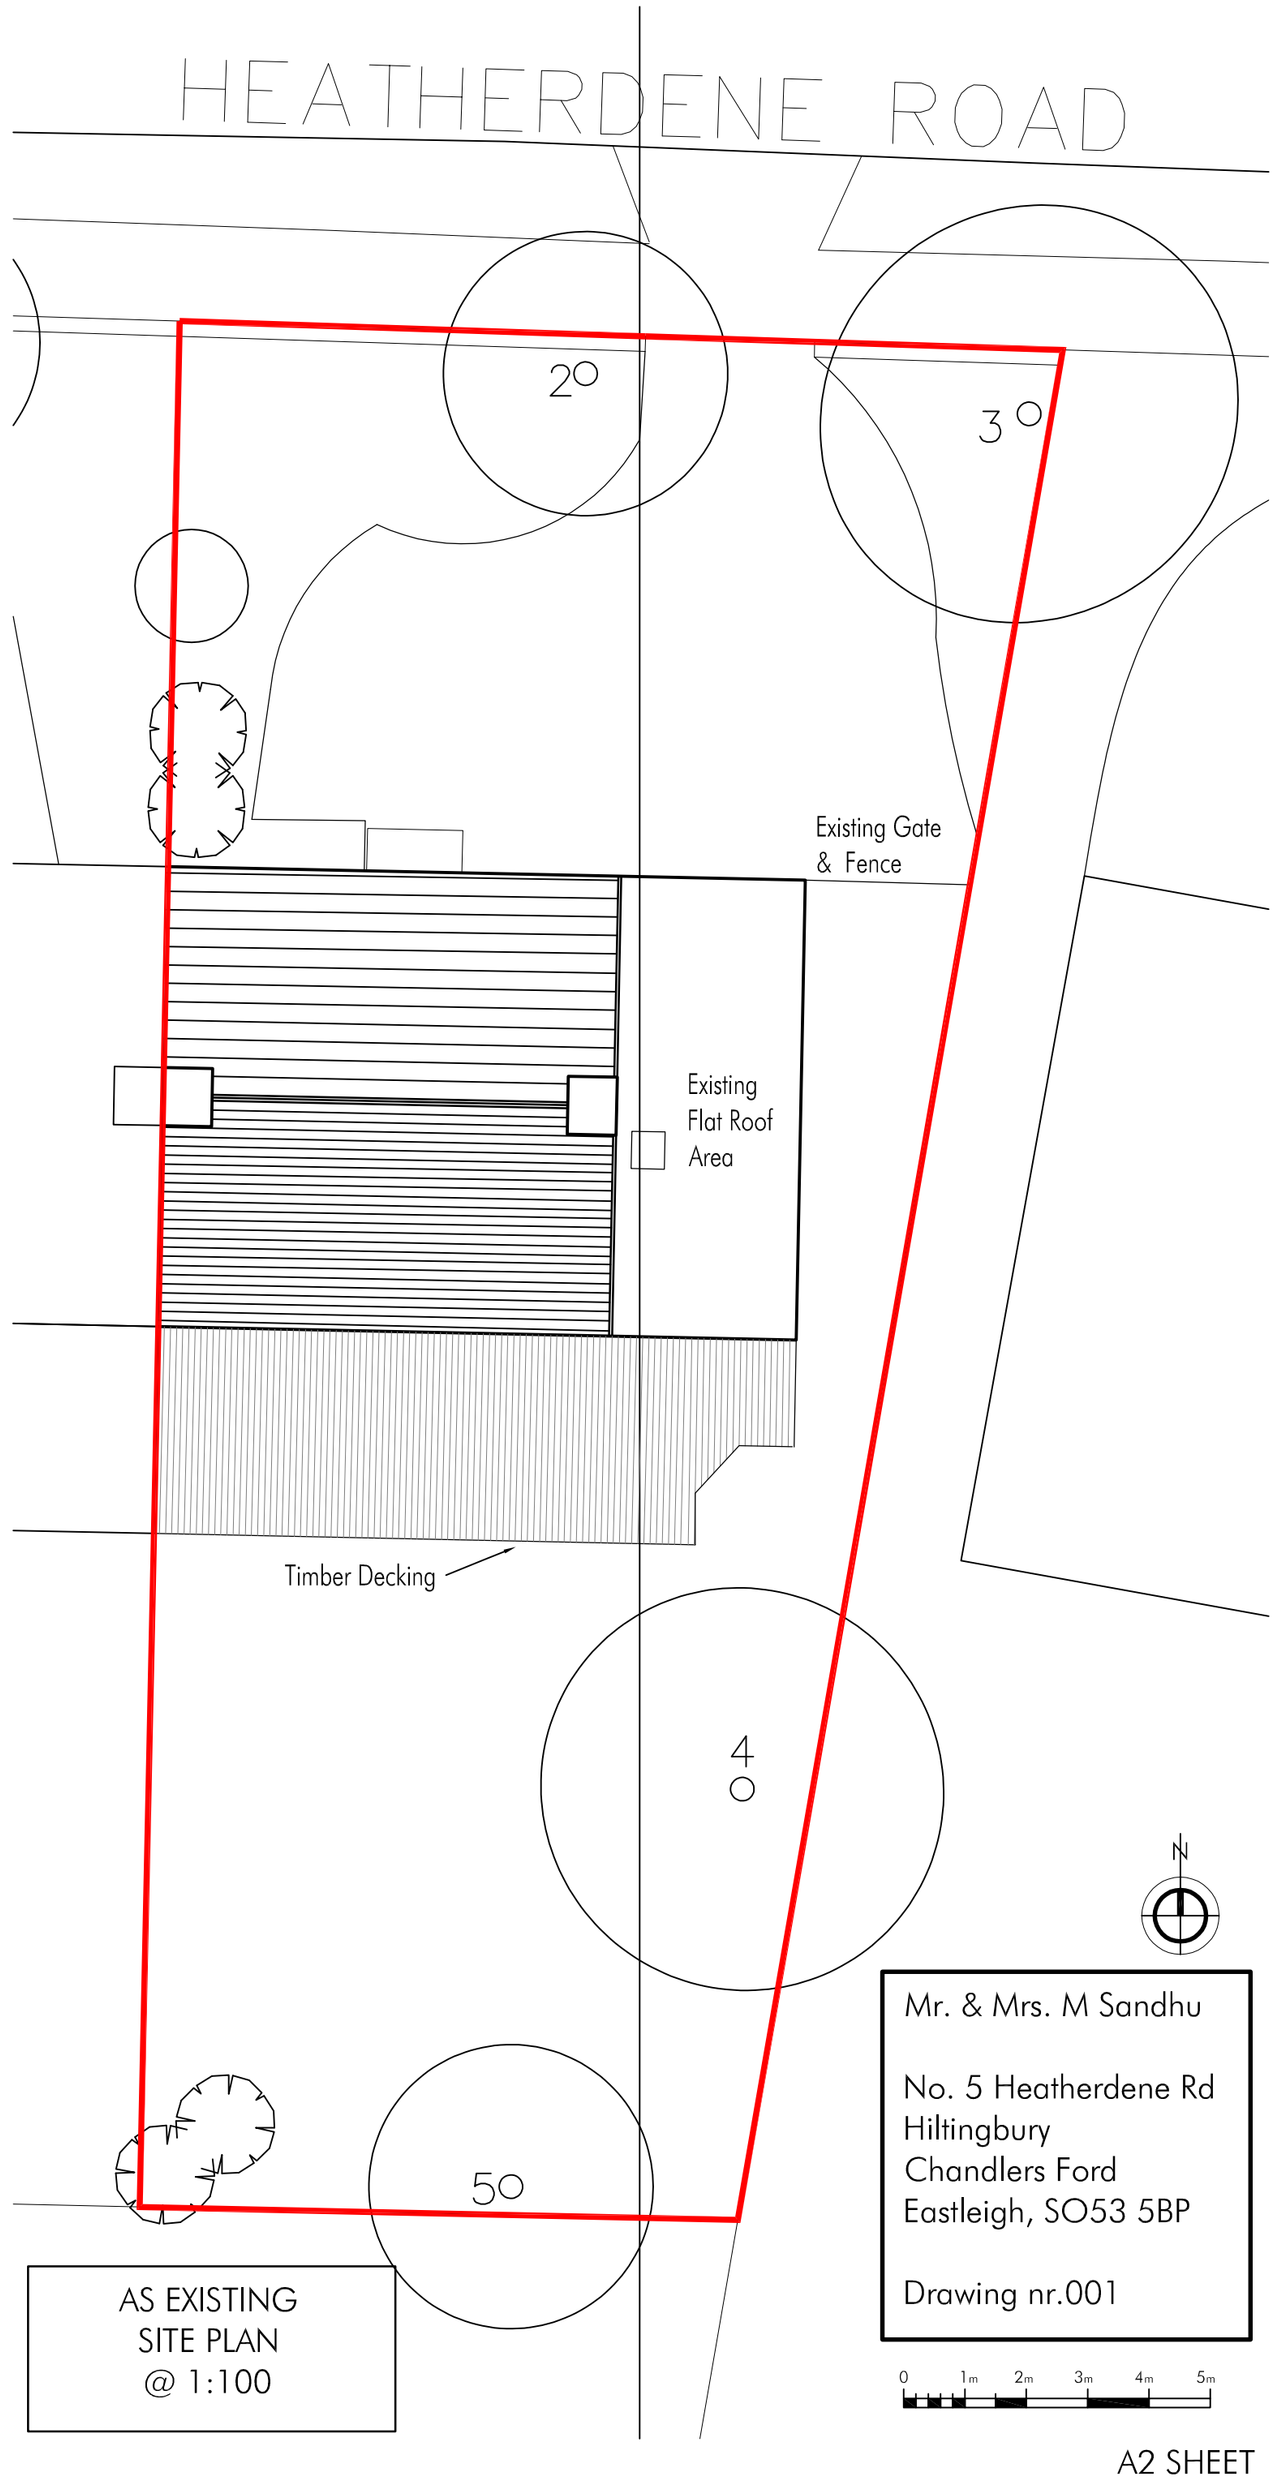

Mr. & Mrs. M Sandhu

No. 5 Heatherdene Rd
Hiltingbury
Chandlers Ford
Eastleigh, SO53 5BP

Drawing nr.001

AS EXISTING SITE PLAN @ 1:100

0 1m 2m 3m 4m 5m

A2 SHEET