

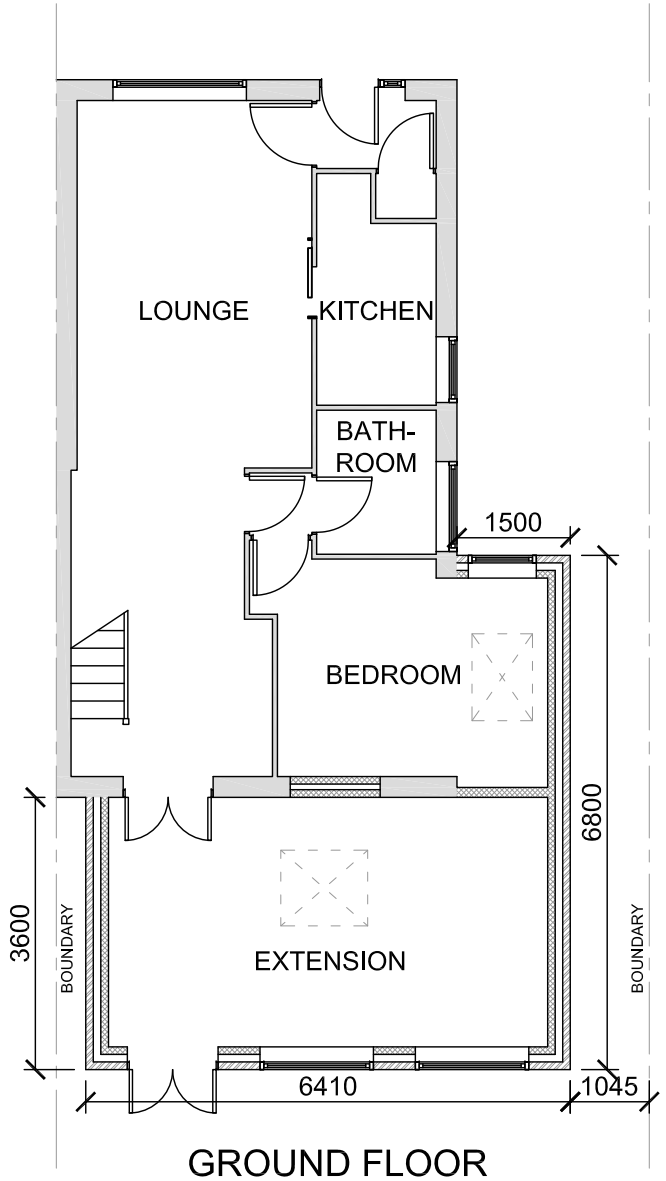



GROUND FLOOR

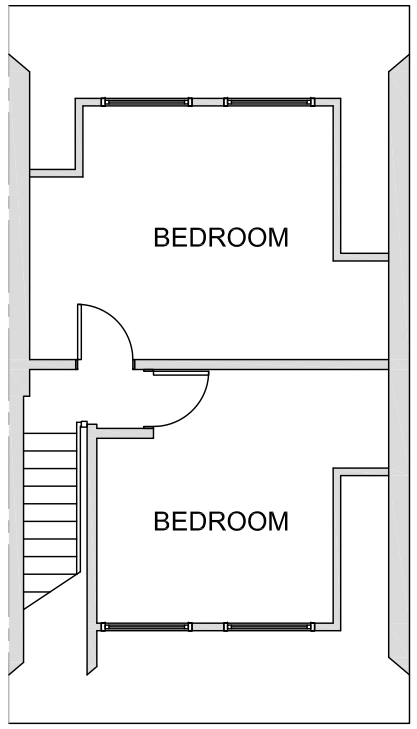


FIRST FLOOR

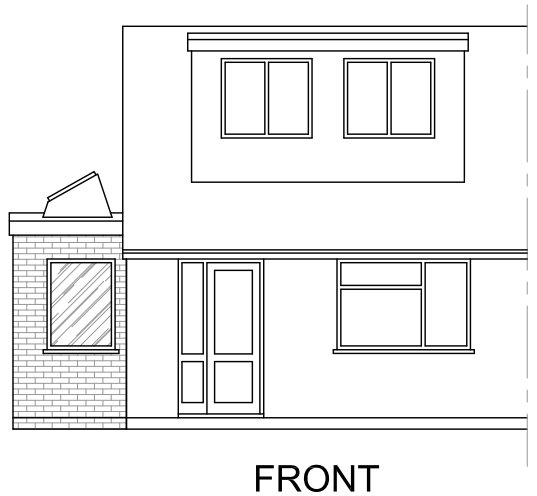


FRONT

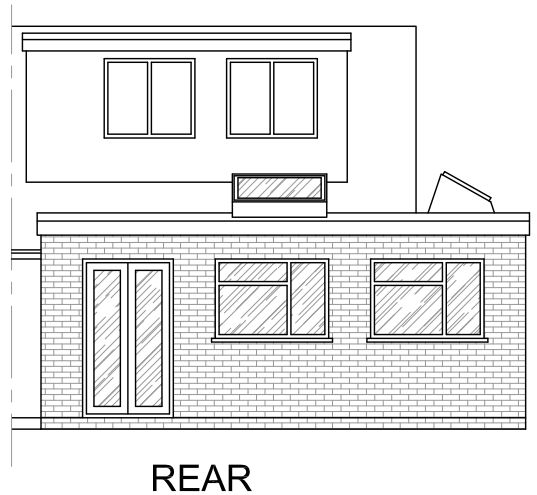

REAR

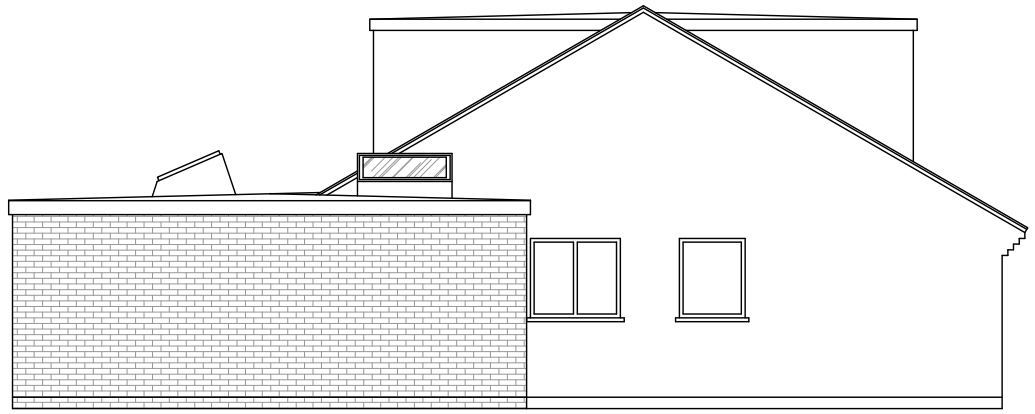

SIDE

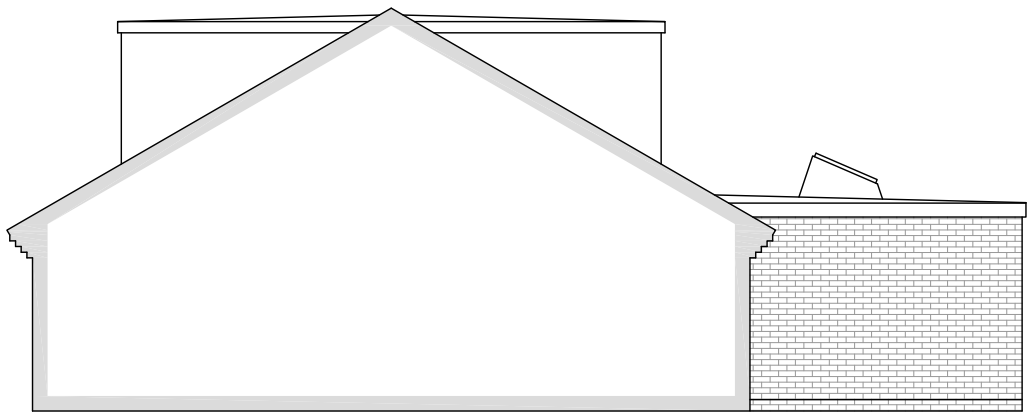

SIDE

PROPOSED FLOOR PLANS

Scale 1:100

0 1m 2m

PROPOSED ELEVATIONS

Scale 1:100

0 1m 2m

This drawing and any design therein is the intellectual property of R Elliott Associates Ltd and must not be reproduced, sold, transferred or used for any other purpose without the express written consent of R Elliott Associates Ltd.
© R Elliott Associates Ltd 2008

R ELLIOTT ASSOCIATES LTD
CONSULTING STRUCTURAL & CIVIL ENGINEERS
t: (01590) 683176 f: (01590) 683533 info@rea-ltd.co.uk www.rea-ltd.co.uk

Dennett House
Brighton Road
Sway
Lymington
Hampshire
SO41 6EB

Client: Mr & Mrs Weston
6 Rowan Gardens
Hedge End
SO30 0PU

Job Title: Proposed Single Storey Extension

Drawn By: WB

Date: August 2012

Sheet Size: A3

Drawing Title: Planning:
Proposed Floor Plans & Elevations

Drawing Number: 3498/P/02

Revision: