


10.0m DATUM


SOUTH ELEVATION

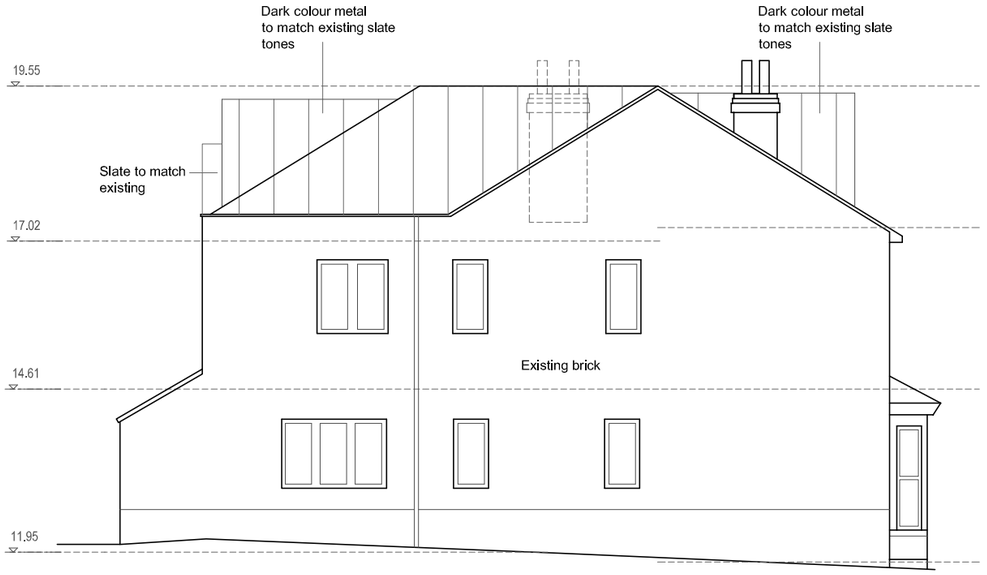

10.0m DATUM

EAST ELEVATION



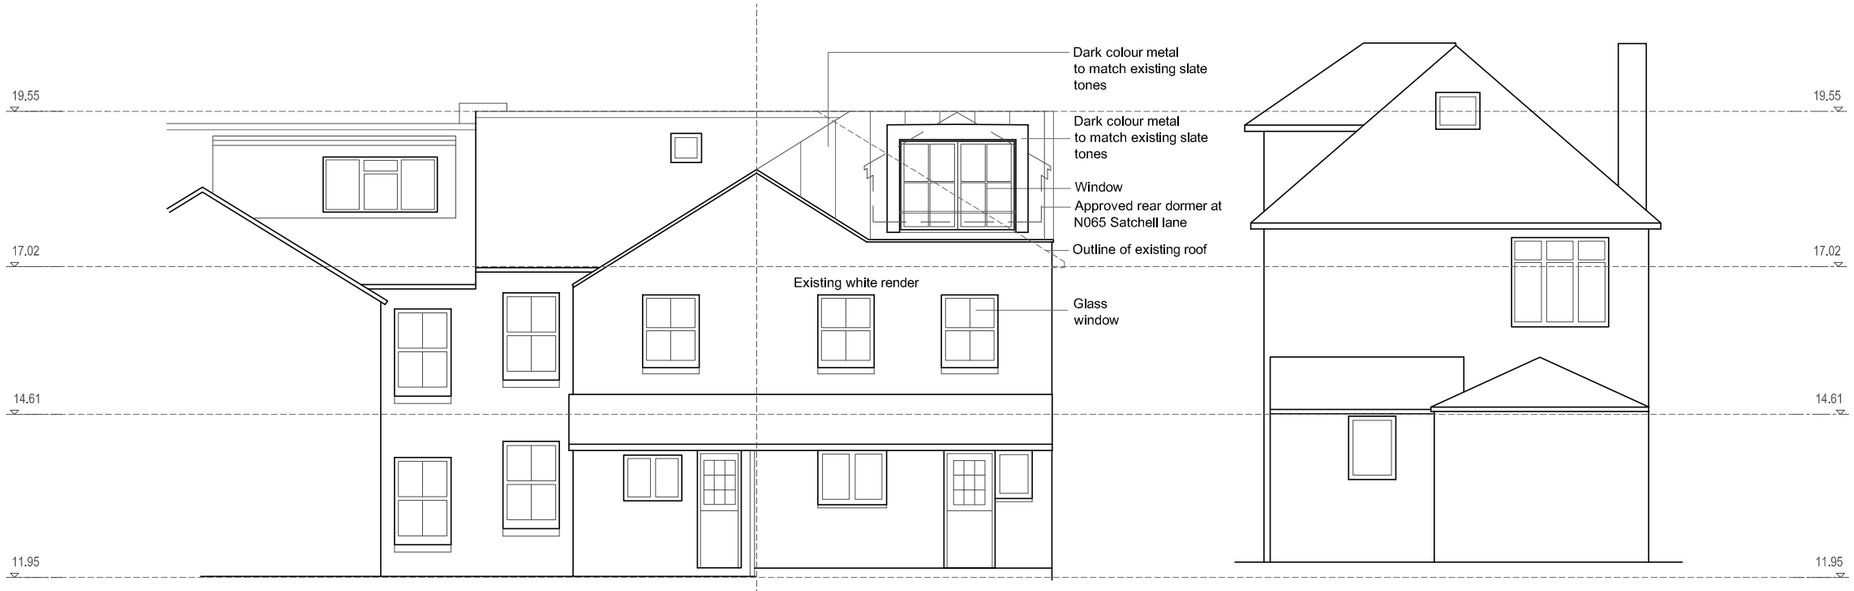

10.0m DATUM

WEST ELEVATION

Draft

AR DESIGN STUDIO LTD
2 LAWRENCE HOUSE
THE WALK
CROWDER TERRACE
WINCHESTER
SO22 4PD

T. 01962 864641
E. INFO@ARDESIGNSTUDIO.CO.UK
WWW.ARDESIGNSTUDIO.CO.UK

Copyright; All rights reserved.
This drawing and design must not be reproduced without permission
Dimensions are in millimetres unless specified

Job title: 47 Satchell Lane			
Drawing title: Proposed Elevations			
Status: Planning			
Drawn by: CT	date: 11/12	Scale at A3: 1:100	Scale at A2: -
Job No.: 350	Dwg No.: P010		Revision: A