Responsibility is not accepted for errors made by others in scaling from this drawing. All construction information should be taken from figured dimensions only.

0mm 50mm 100mm

A1 Original Sheet Size

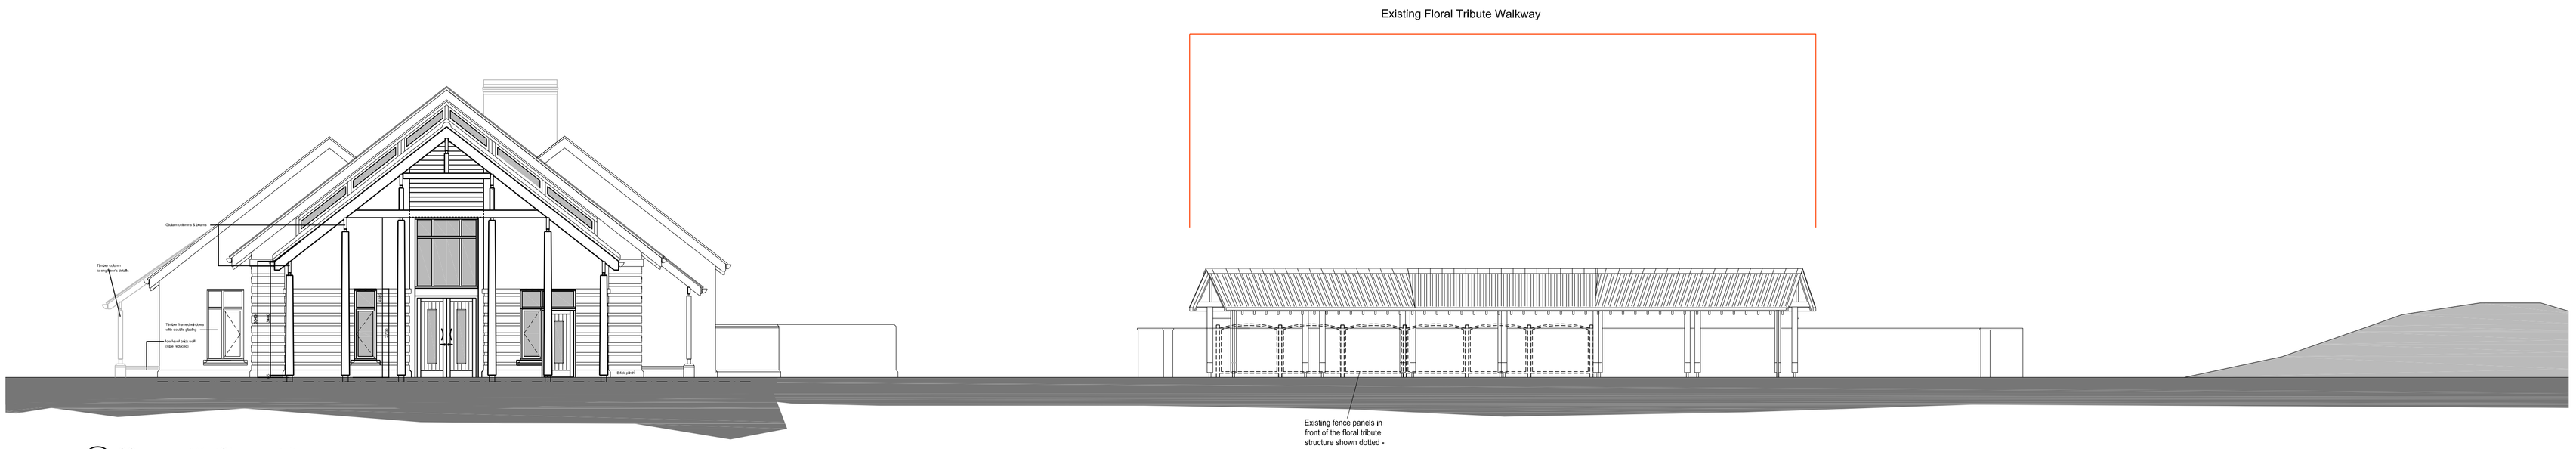

ELE S SOUTH ELEVATION - as existing
1:50 @ A3



ELE E EAST ELEVATION - as existing
1:100

0 1 2 3 4 5m

date	rev	name	chk	note
16/10/14	A	PG	PD	Existing fence panels shown

westerleigh GROUP

PROJECT

Floral Tribute Extension
Wessex Vale Crematorium

DRAWING TITLE

Elevations - proposed

STATUS

Planning

DATE	SCALE	DRAWN BY	CHECKED BY
10.06.14	1:100@A1	pg	pd

DRAWING NUMBER	REVISION NO.
WV01_P(0)010	A