

Mapping contents (c) Crown copyright and database rights 2014 Ordnance Survey 100035207

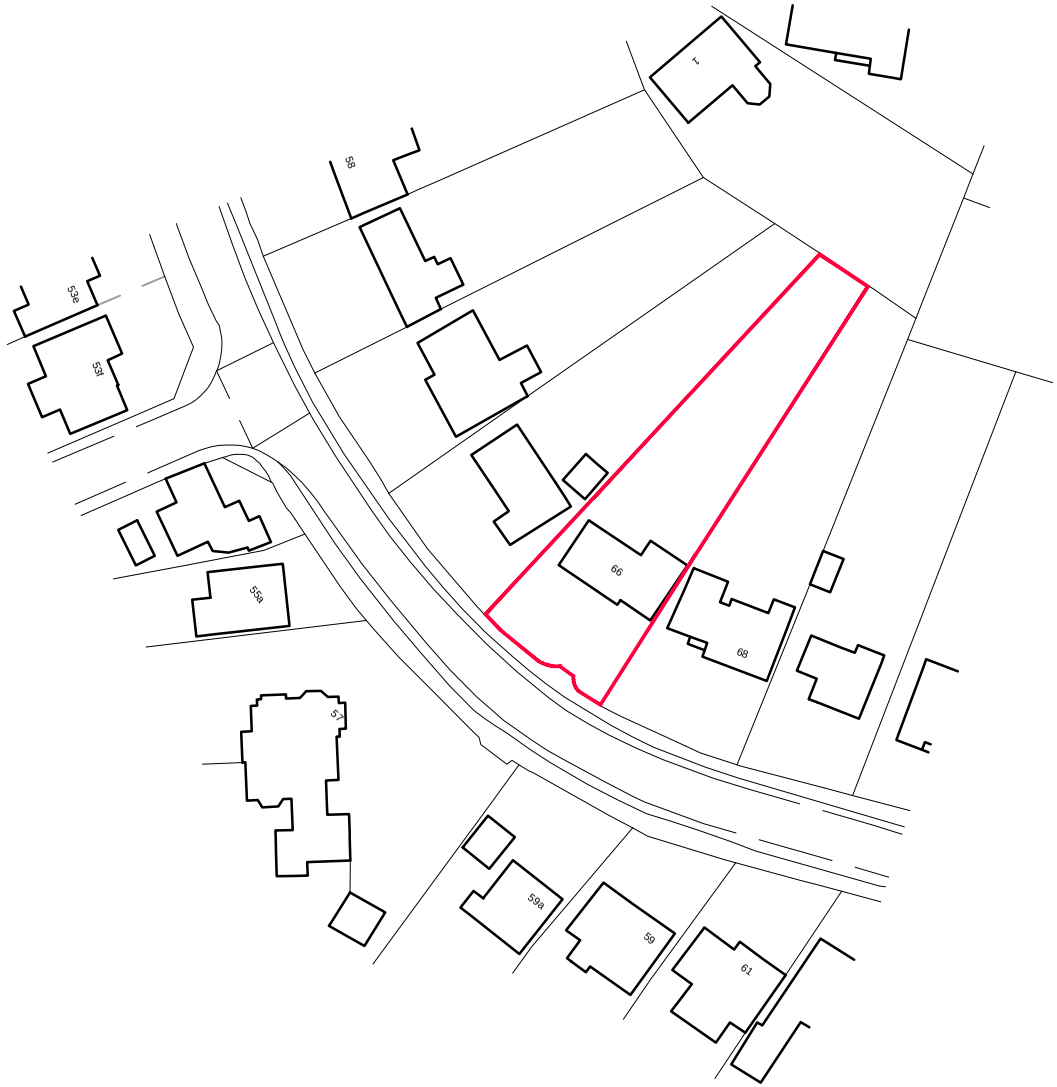

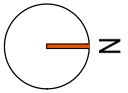



notes

© Copyright Reserved

1. This drawing is the copyright of **vision architects limited**
2. DO NOT copy, alter or reproduced in any way or pass to a third party without written authority
3. ~~DO NOT scale these drawings~~ - dimensions to be checked on site prior to commencing any work
4. READ in conjunction with other Consultants documentation & drawings regarding this project
5. DISCREPANCIES should be reported in writing to the project architect or engineer immediately

MODEL FILE REFERENCE-None

rev.	description	date	by	ch
A	PLANNING ISSUE	27.04.15	AJC	AJC
P1	Preliminary issue for comment	02.02.15	dp	AJC

scale: 1:1000 @ A4

date: January 2015

drawn: dp

checked: AJC

client: Mrs S. Dix

project: Proposed Extension
66 Kingsway, Chandlers Ford,
Hampshire

drawing: Location Plan

status: PLANNING

wessex house upper market street eastleigh hampshire SO50 9FD
t: 01794 830660 e: enquiries@vision-architects.org.uk

vision architects

drawing No: 15006-A-PL-001 revision: A