This is a C.A.D. drawing and may only be modified by hand in accordance with QA Procedure

Boundary

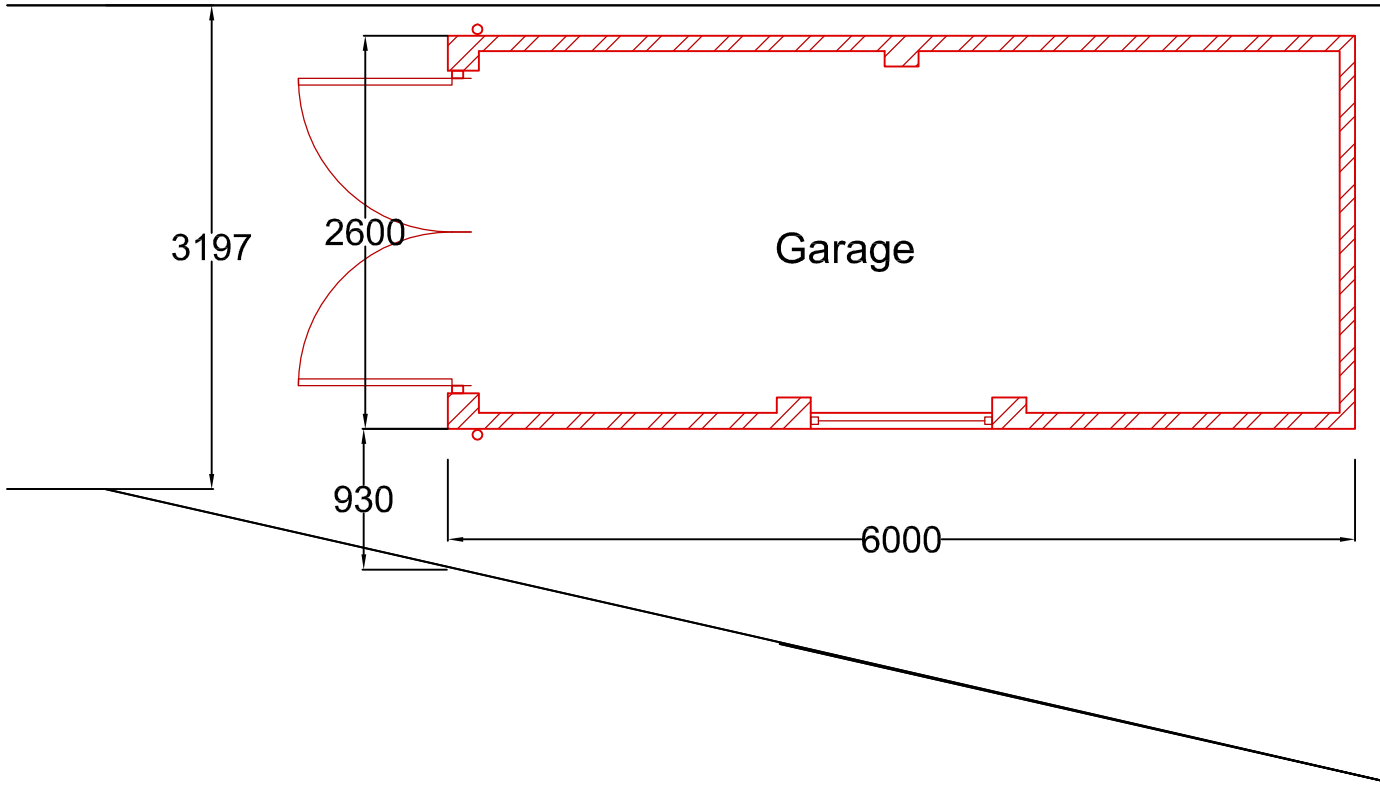

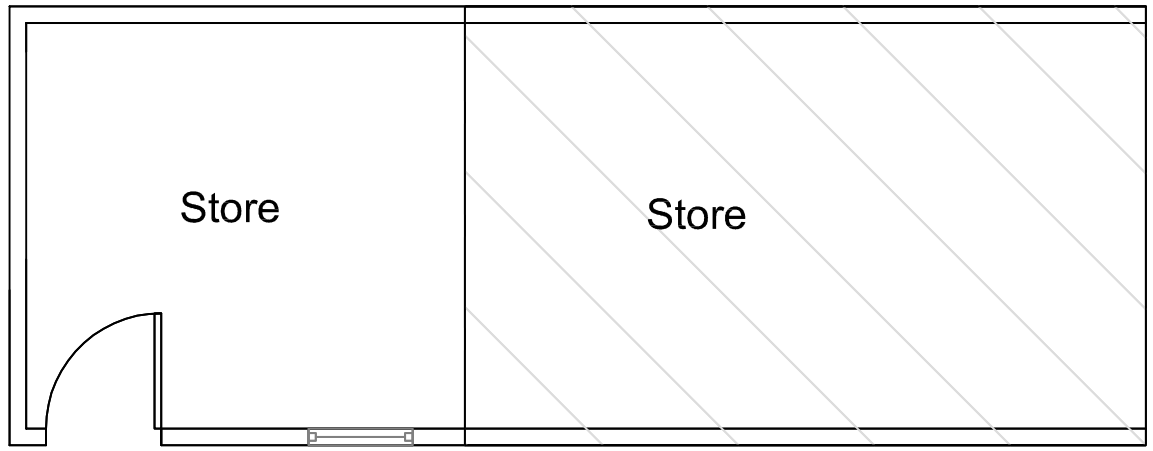

Access to rear of houses and stores

Planning

Rev	Date	Revision Details (Amended by:)	Approved by
C	8/14	Amend position / size	HB
B	3/14	Amend position /edging	HB
A	31/14	Relocate larger window, amend roof	

Project
Proposed garage
6 Station Road
Netley Abbey
Mr and Mrs Payne

Drawing Title
Proposed Floor Plan

Date 17-12-13 | Scale 1:50 @ A3

HB Design
119 Chalvington Road,
Chandlers Ford,
Hampshire SO53 3EG
Tel: 023 8027 4924
Mobile: 07967 848363

Design/Survey by	Drawn by	Checked by
HB Design	HB	HB

Drawing No Stat-1310-004 C

SURVEY		DESIGN		WORKING DRAWING	
FEASIBILITY	X	TENDER		RECORD DRAWING	
INFORMATION		CONTRACT		A.I.	

A3 Horiz

© Copyright HB Design