

proposed north elevation
1:100)

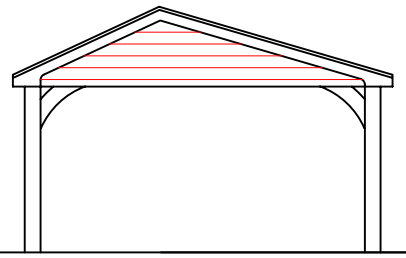

proposed east elevation
1:100)

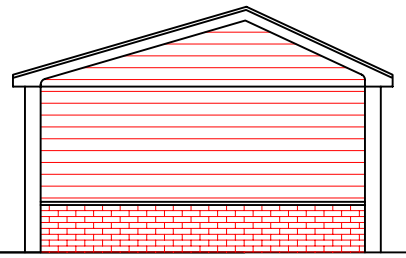

proposed west elevation
1:100)

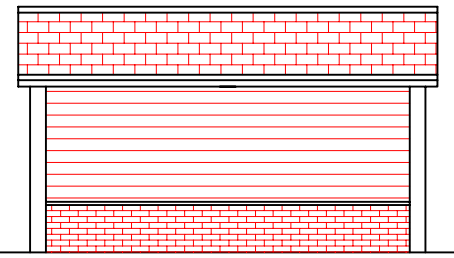

slate covered roof

Oak or similar timber boarding

brick plinth

proposed south elevation
1:100)

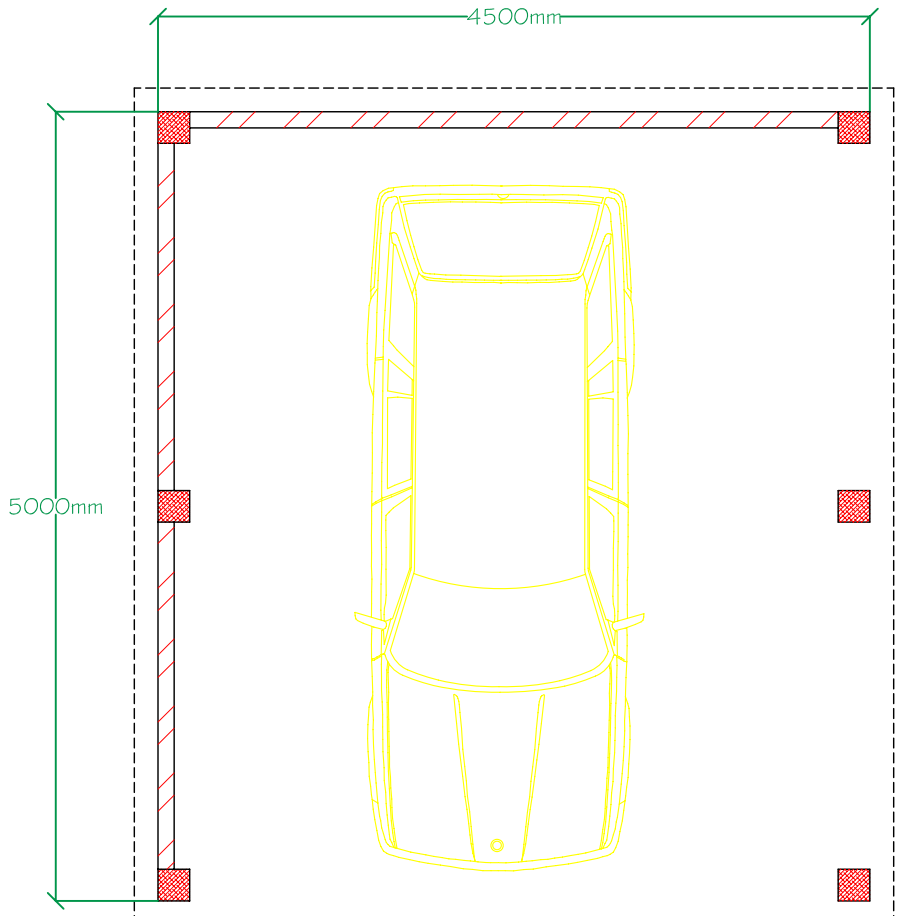

floor plan proposed (1:50)

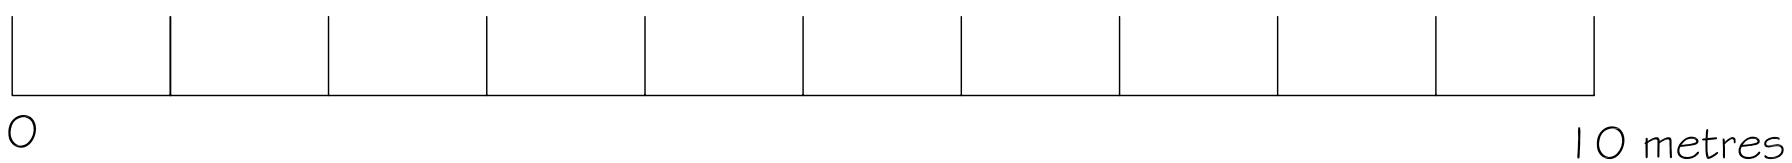

client	D Thompson Esq		
project	18 Forest Road Chandlers Ford, SO53 1LZ		
drawing	proposed car port		
scale	as shown	**date**	May 2014
drg. no.	434/971-04	**rev.**	

Paul Ashton Ltd
8 Danebury Gardens, Chandler's Ford, SO53 4NQ
023 8026 7124

original drawing at A3