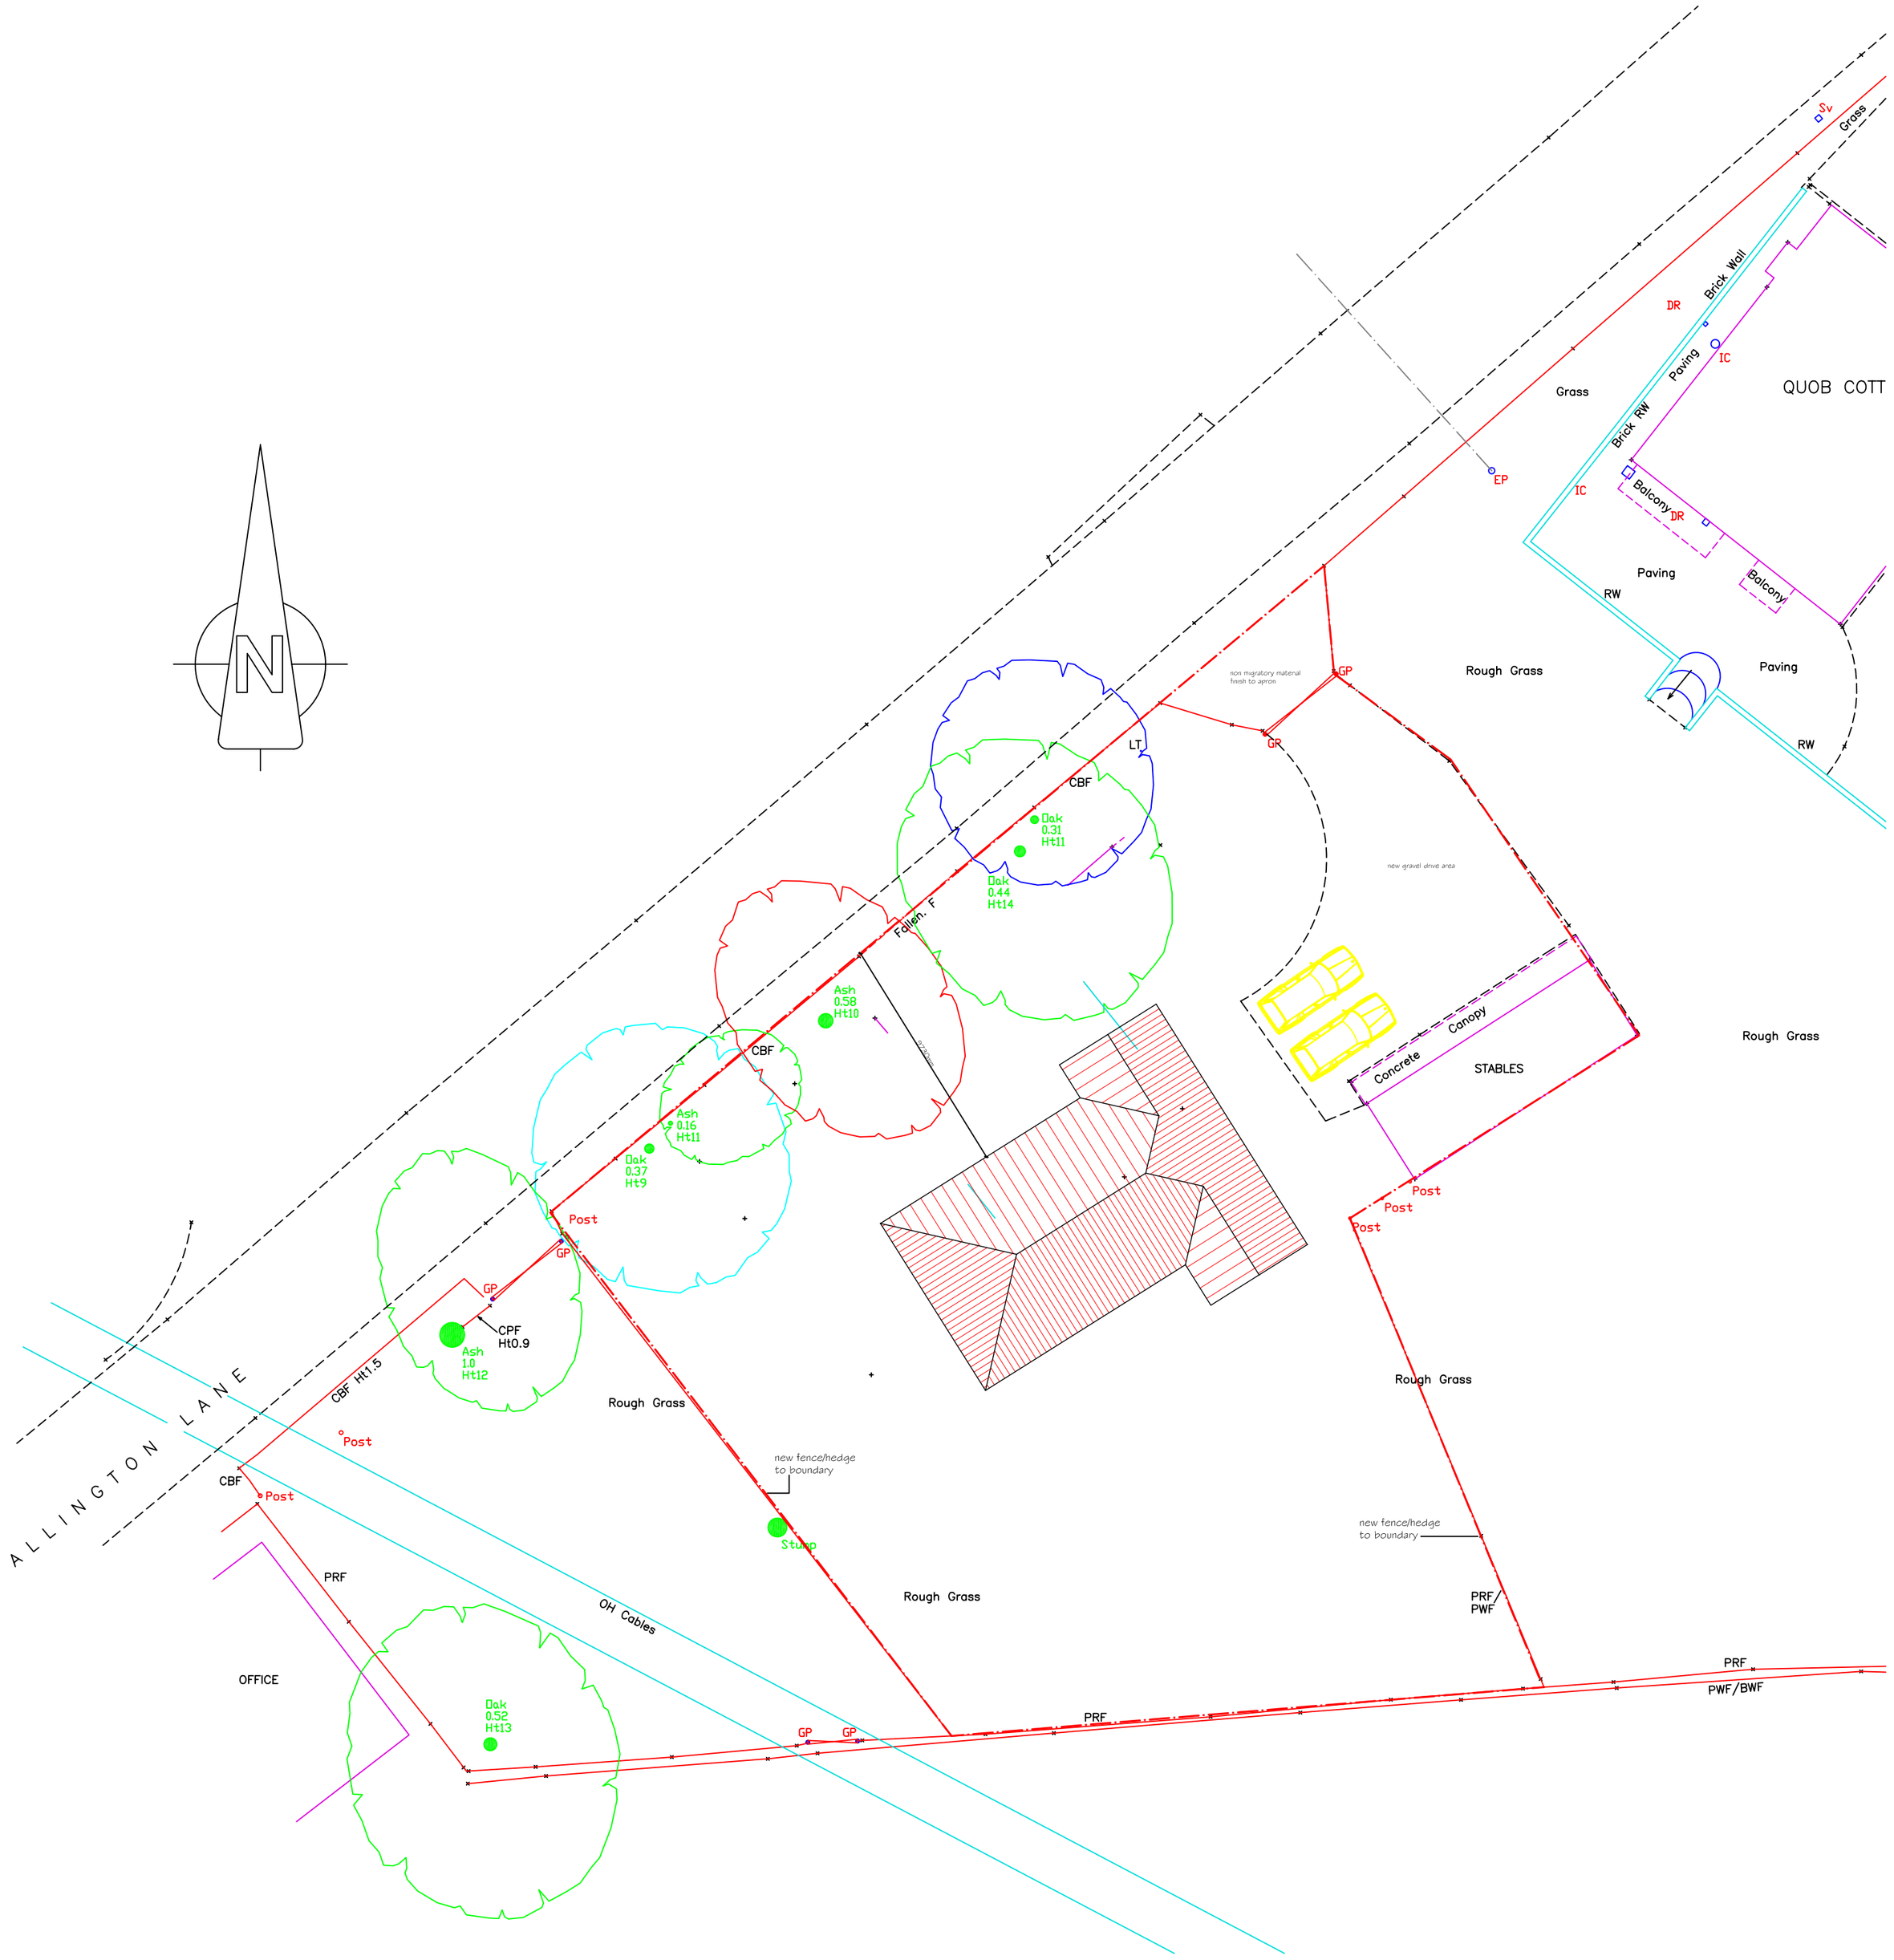

a Nov 24 2016, re-sited

client	L Martinez esq.		
project	Site adjacent Quob Cottage, Allington Lane, West End		
drawing	Proposed site layout		
scale	1:200 at A2	**date**	November 2015
drg. no.	270/1037-08	**rev.**	A

Paul Ashton Ltd
8 Danebury Gardens, Chandler's Ford, SO53 4NQ
023 8026 7124