DO NOT SCALE FROM THIS DRAWING CHECK ALL DIMENSIONS ON SITE

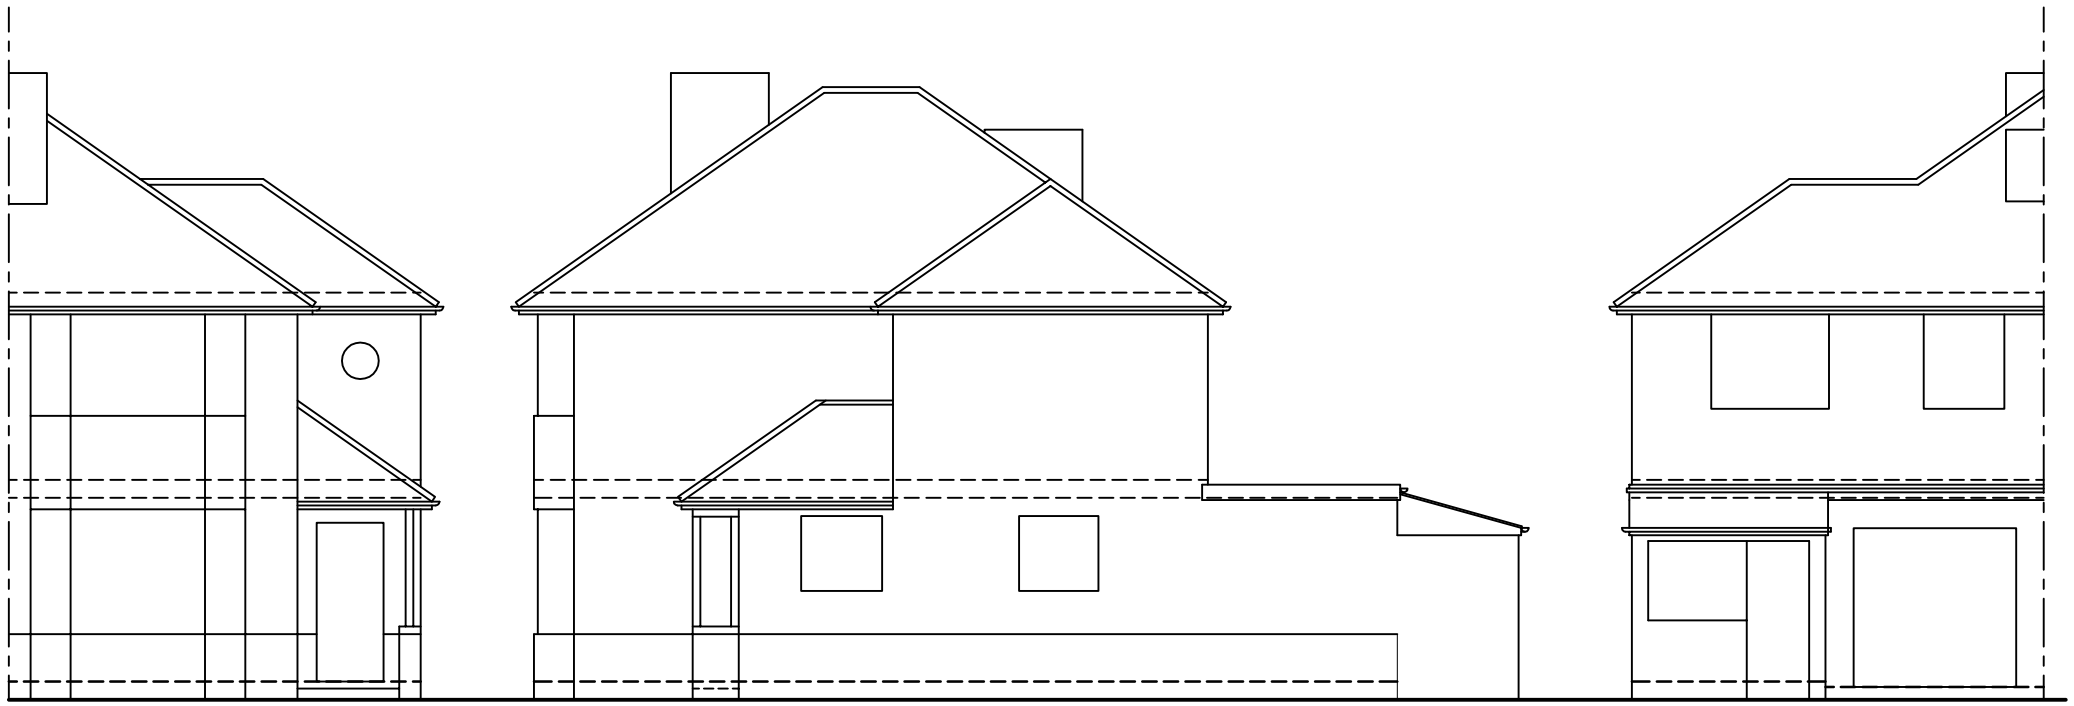

ELEVATIONS
Walls - Cream render & face brickwork
Roof - Slate to main & roofing felt to rear
Windows/Doors - White PVC-u double glazed
Rainwater goods - Black PVC

## Front Elevation
(Scale 1:100)

## Side Elevation
(Scale 1:100)

## Rear Elevation
(Scale 1:100)

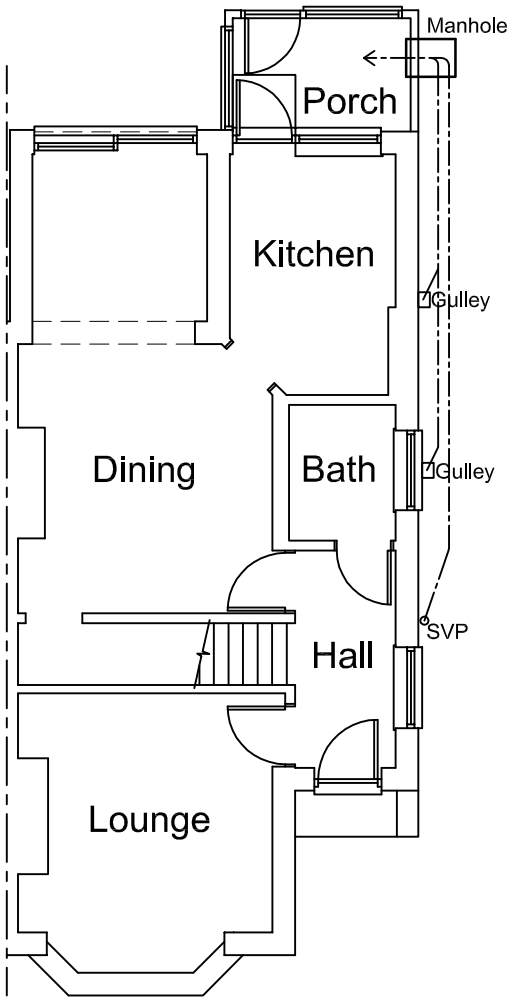


## Ground Floor Plan
(Scale 1:100)

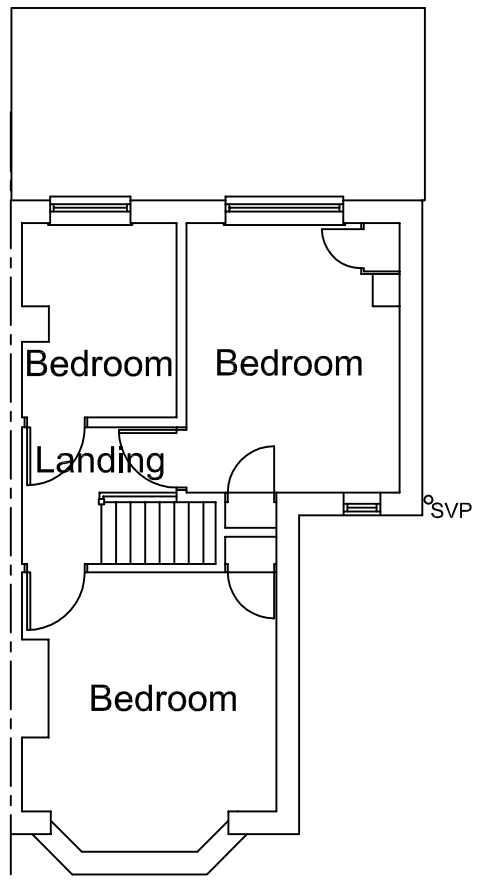


## First Floor Plan
(Scale 1:100)

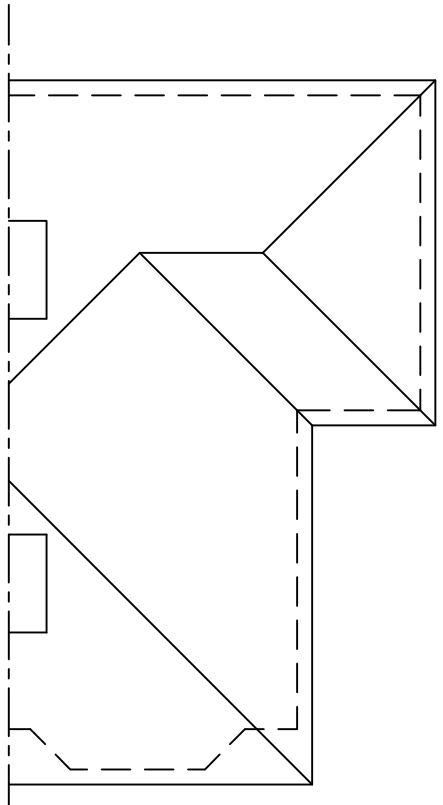

## Roof Plan
(Scale 1:100)

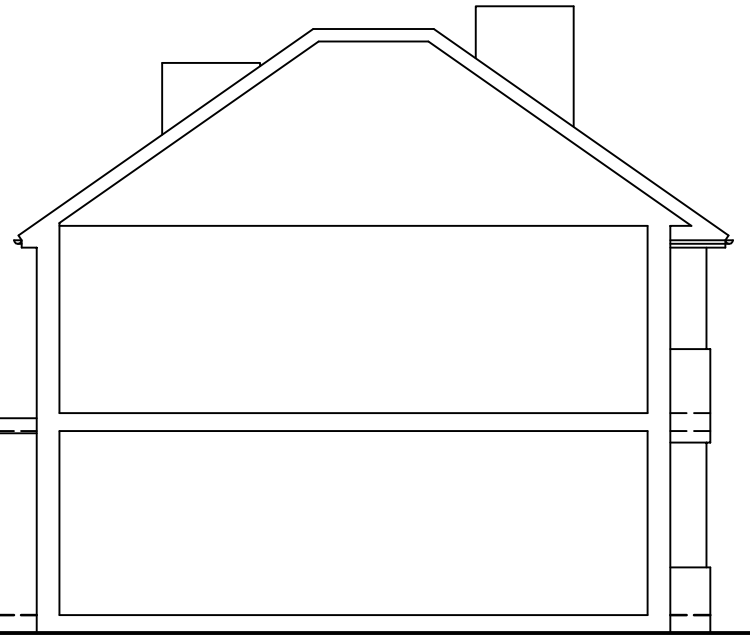

## Side Elevation
(Scale 1:100)

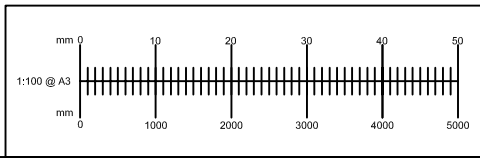


# 263 Cranbury Road
# Eastleigh
# SO50 5HR

## Existing Plans & Elevations

| March 2015 | Scale 1:100 | DRG No. 001 | |
|---|---|---|---|