

KEY

- Bat loft access
- Bat access via hip tile
- In line tile vent
- Bat box built into cladding or behind brickwork
- Bat loft formed in roofspace

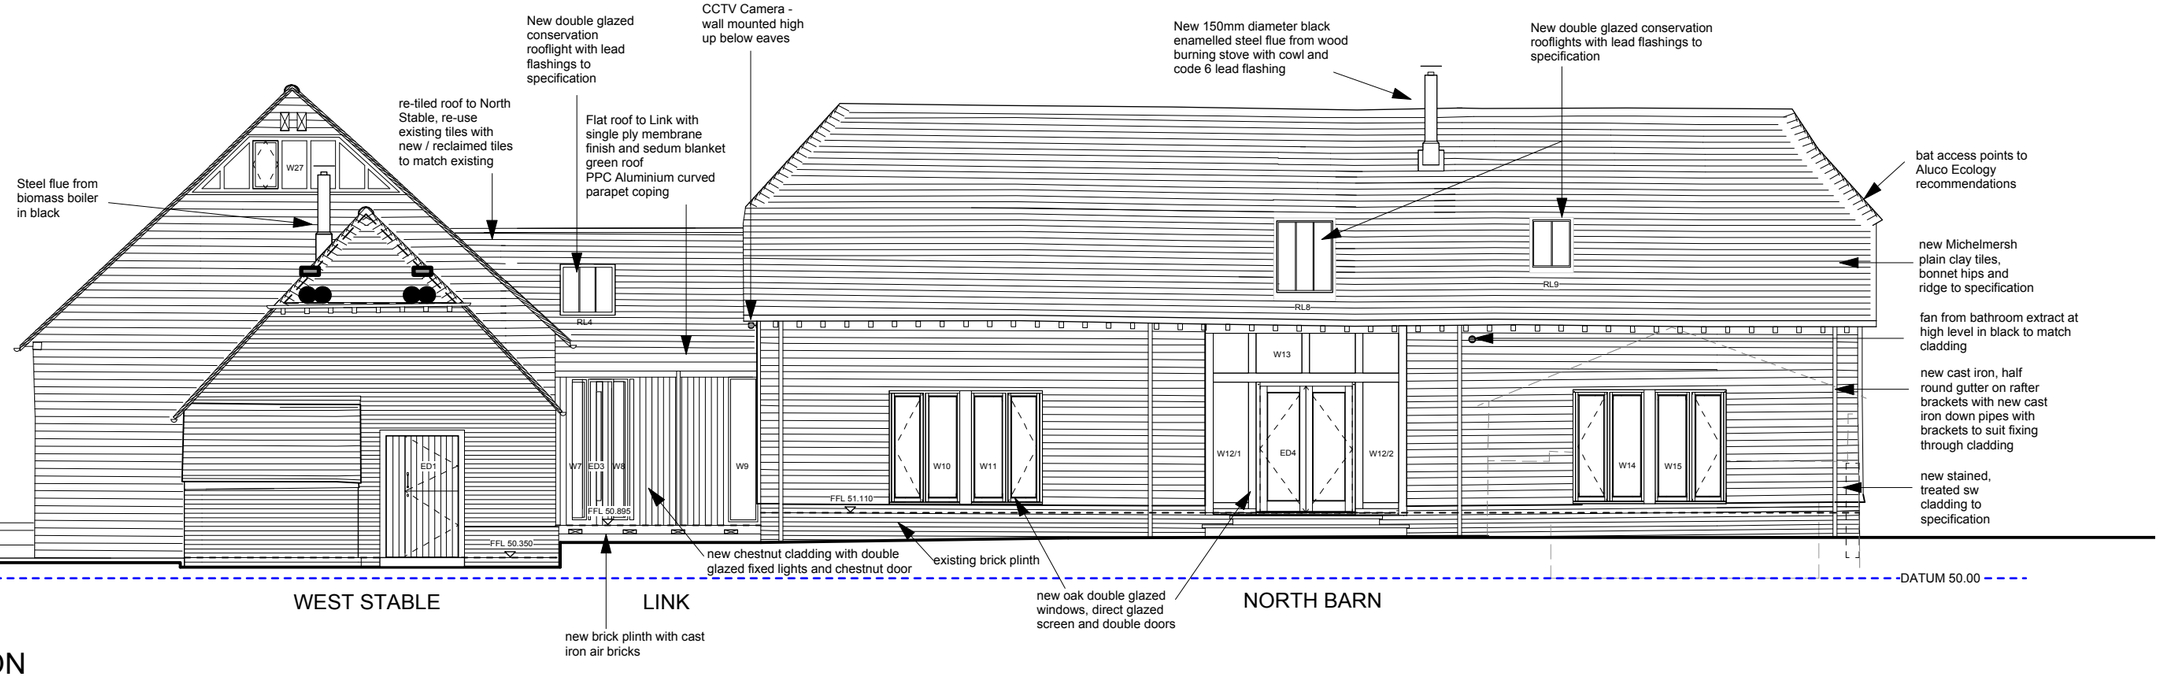

SOUTH ELEVATION

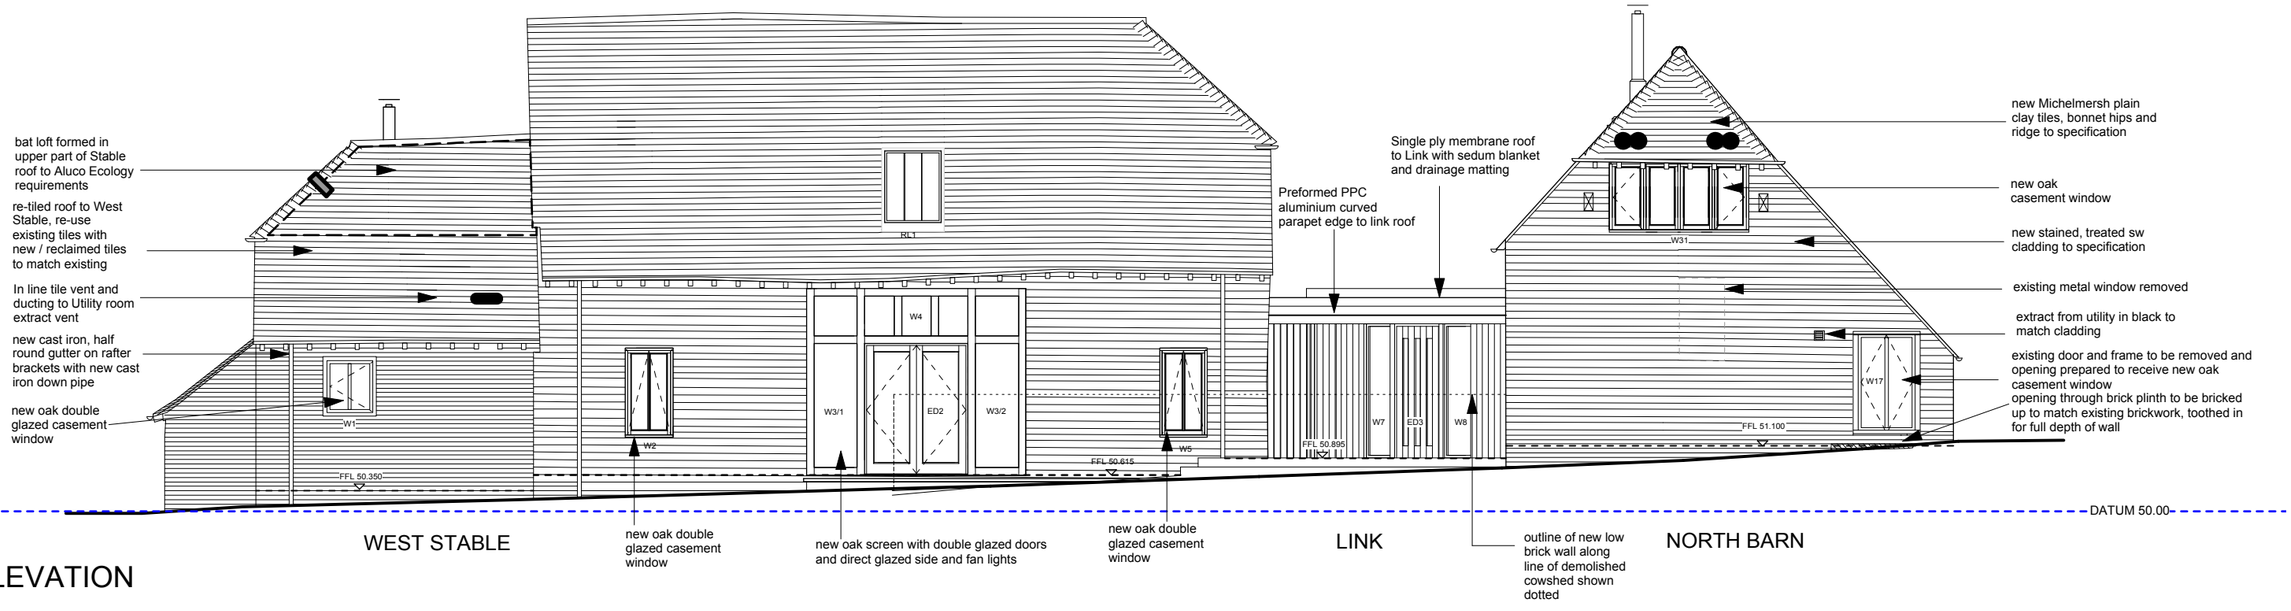

EAST ELEVATION

To be read in conjunction with plans and Specification, and Aluco Ecology's report

Do not scale from drawing all dimensions to be checked on site

0 1 2 3 4 5 M

Rev C: CCTV camera added Nov13

Rev B: Windows amended east gable north barn, flue heights amended to Building Regulation requirements, vents added, ED1 and west barn windows amended, RL1 lowered, Link parapet amended 26Aug13

Rev A: Rooflight RL9 added to north barn south side 30.3.13

CHURCH LANE BARNS
PROPOSED SOUTH and EAST ELEVATIONS
Drawing 23 Rev C 1:50 @A1/1:100 @A3
November 2012 fgh