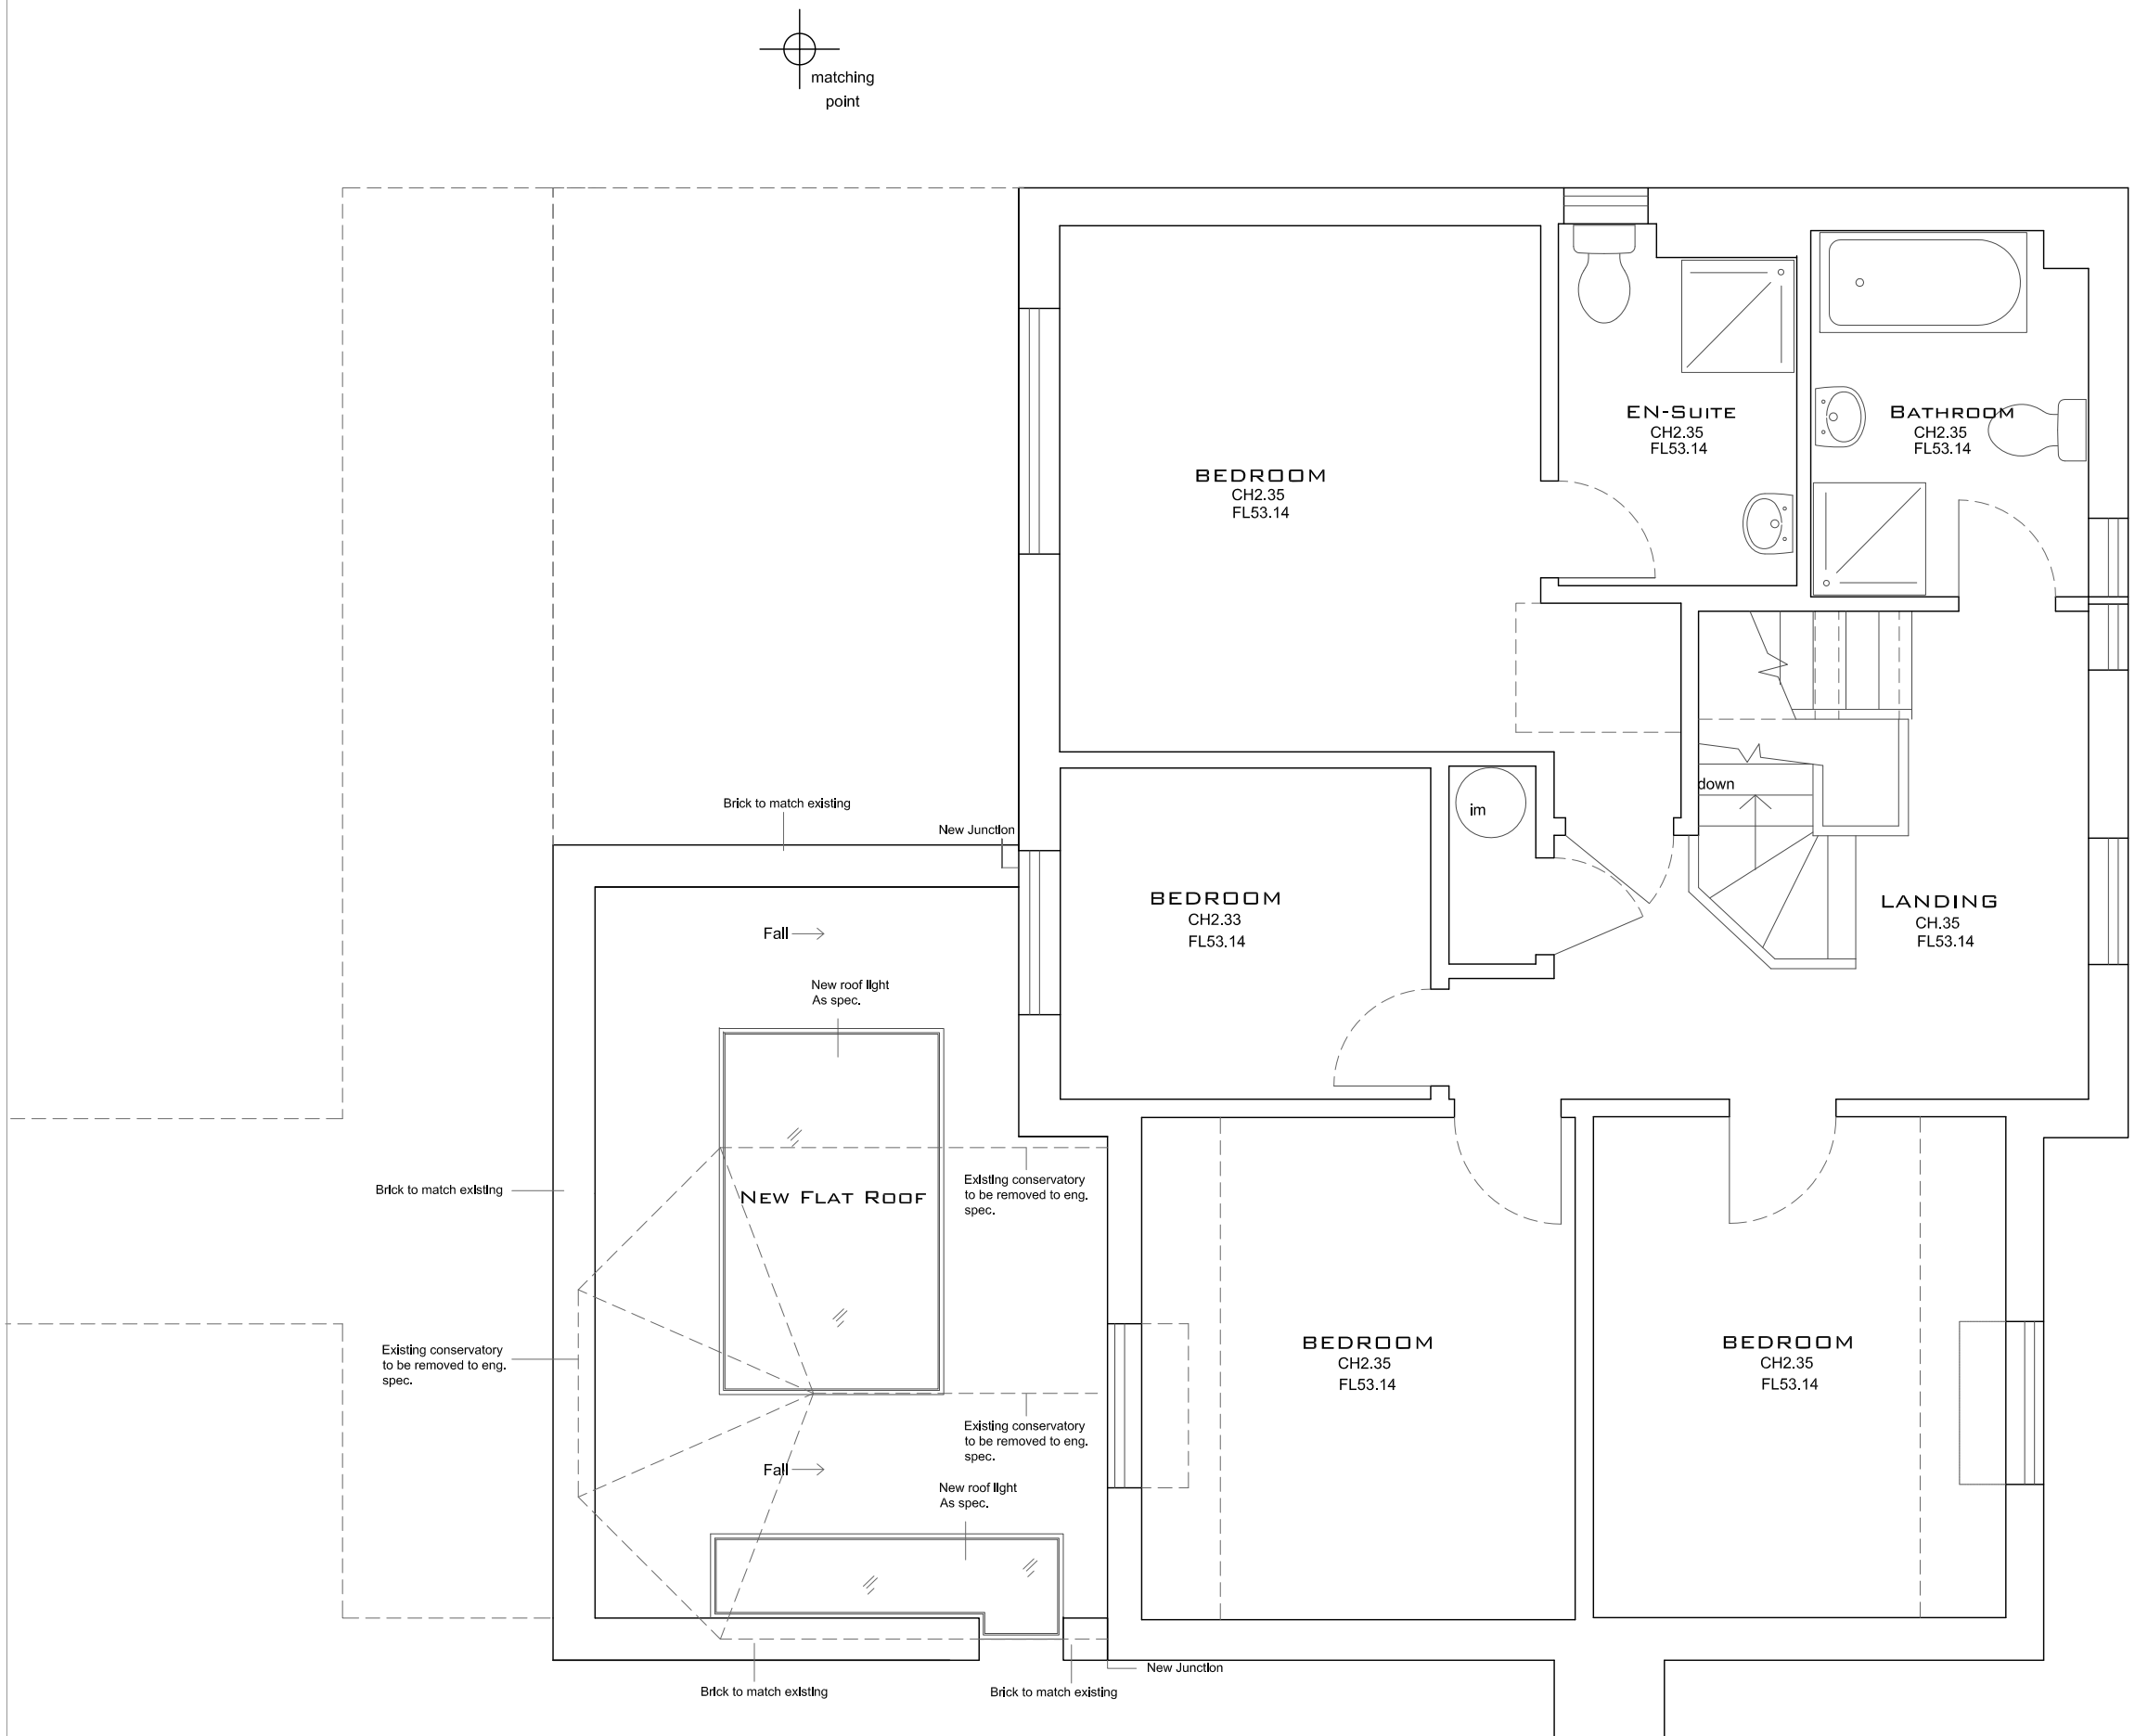

FIRST FLOOR PLAN

Draft

AR DESIGN STUDIO LTD
2 LAWRENCE HOUSE
THE WALK
CROWDER TERRACE
WINCHESTER
SO22 4PD

T. 01962 864641
E. INFO@ARDESIGNSTUDIO.CO.UK
WWW.ARDESIGNSTUDIO.CO.UK

Copyright: All rights reserved.
This drawing and design must not be reproduced without permission
Dimensions are in millimetres unless specified

Job title: 34 Old Priory Close			
Drawing title: Proposed First Floor Plan			
Status: PLANNING			
Drawn by: CT	date: 04/2014	Scale at A3: 1:50	Scale at A2: -
Job No.: 331	Dwg No.: P009		Revision: -