

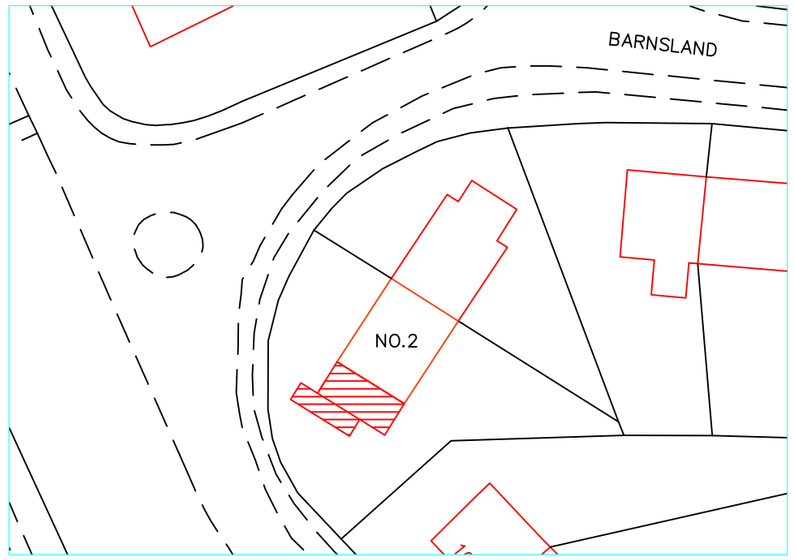


AREA PLAN
Scale 1:500

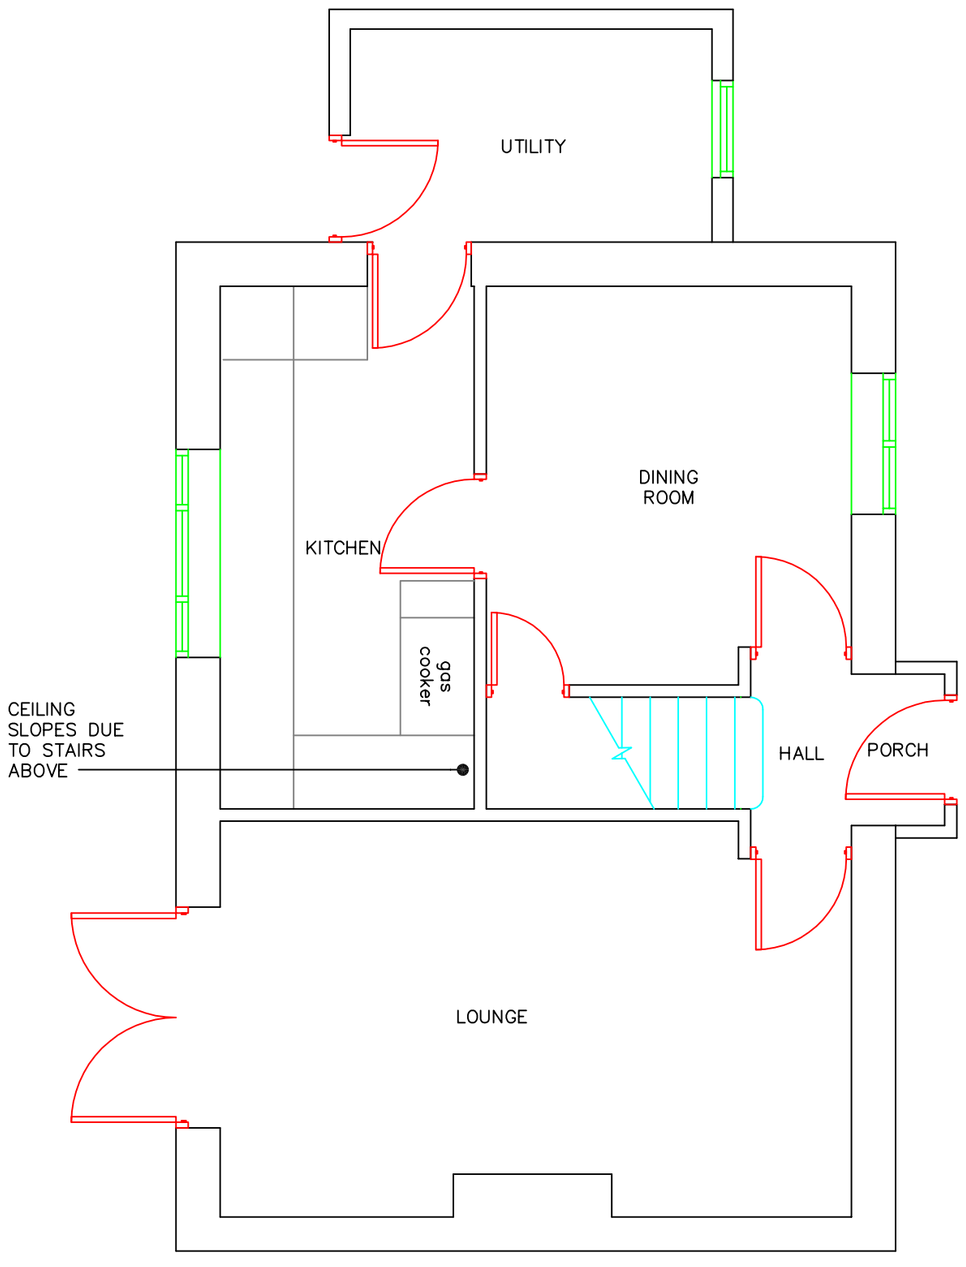

EXISTING GROUND FLOOR LAYOUT

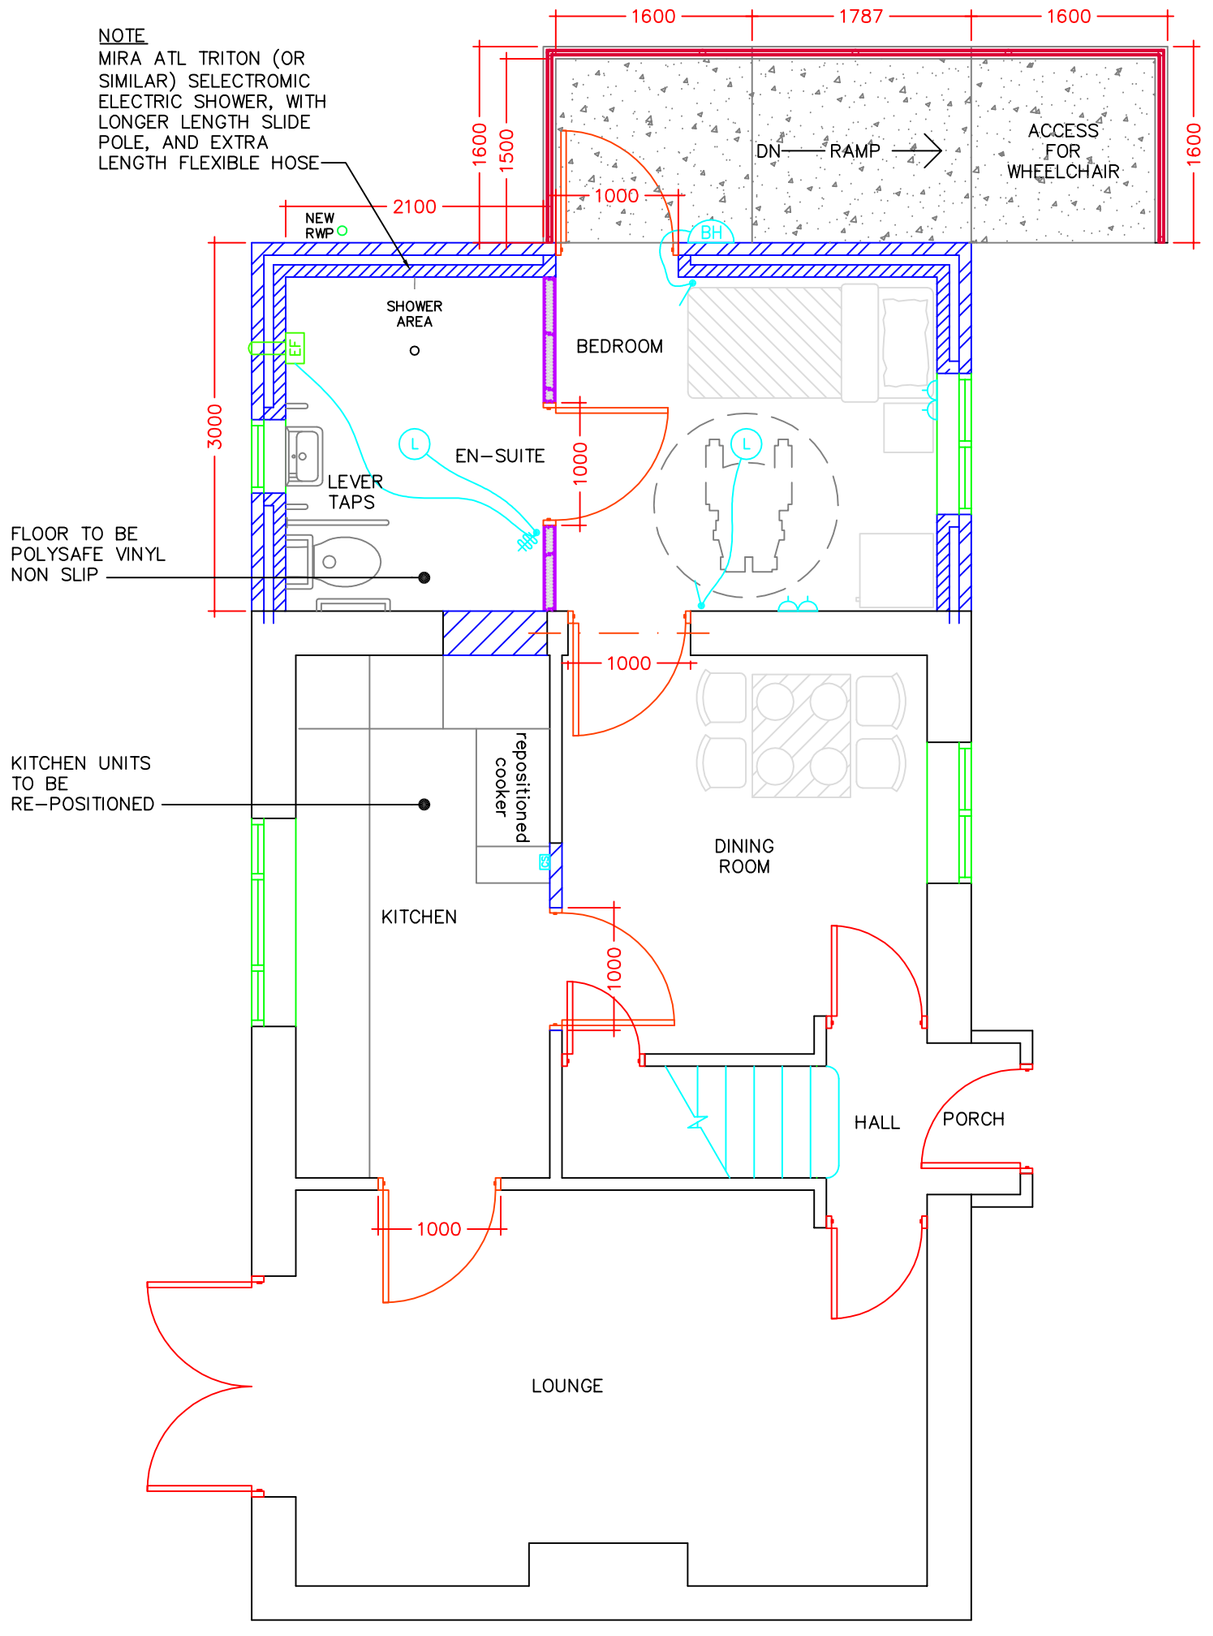

PROPOSED GROUND FLOOR LAYOUT

Notes

This drawing is the copyright of First Wessex.

Figured dimensions are to be taken in preference to scaled dimensions. Site dimensions are to be checked before commencement of work on site.

This drawing is to be read in conjunction with Schedule of Works and any consultants drawings.

All works to be carried out to comply with the current Building Regulations, including all amendments and relevant Codes of Practice.

All works to comply with the CDM Regulations 2007.

Rev	Description	Date	By
A	Bathroom revised, replaced bath with shower.	Sept. 2011	G.L.

Client
FIRST WESSEX

Project Description
2 BARNSLAND, WEST END
SOUTHAMPTON
SO30 3AL

Drawing Title
EXISTING AND PROPOSED LAYOUT

Date drawn	Scale
JUNE 2011	1:50

Job no	Drawing no	Revision
F200	01	A

Drawn by	Checked by
G.L	T.E.

First Wessex

Charlotte Yonge House, Tollgate, Eastleigh SO6 3YP, Tel: 023 8068 4300, Fax: 023 8061 0460
Peninsular House, Wharf Road, Portsmouth PO2 8HB, Tel: 08450 551122, Fax: 08450 590170
Gordon House, Gordon Road, Aldershot GU12 4LT, Tel: 01252 338800, Fax: 01252 350022
14 Fitzherbert Spur, Farlington, Portsmouth PO6 1TT, Tel: 023 9253 9070, Fax: 023 9253 9099
The Griffiths Centre, 30-32 Parham Drive, Eastleigh SO50 4NU, Tel: 023 8161 3329, Fax: 023 8061 2842
274a High Street, Aldershot GU12 4LT, Tel: 01252 338237, Fax: 01252 338068

Wessex Property Services is a subsidiary of First Wessex an Industrial and Provident Society registration number 29389R. www.firstwessex.org