

EXISTING FRONT ELEVATION
(Scale 1 :100)



EXISTING REAR ELEVATION
(Scale 1 :100)

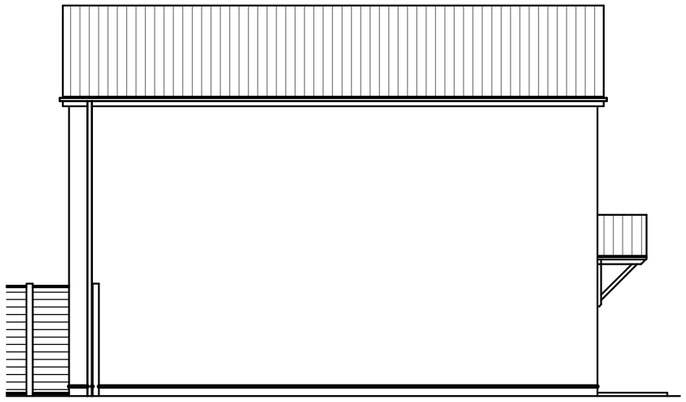

EXISTING SIDE ELEVATION
(Scale 1 :100)

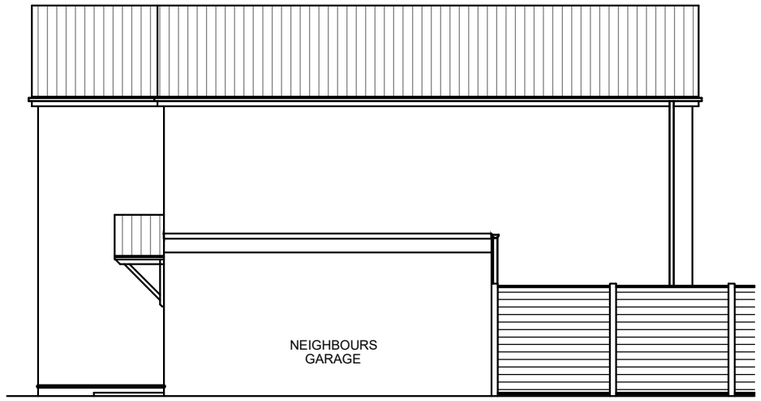

EXISTING SIDE ELEVATION
(Scale 1 :100)

Rev	Date	Description

This drawing is intended for Planning & Building Regulation applications only & is not a detailed working drawing.
Building works not to commence until the necessary Planning & Building control approvals have been granted.
Contractors, subcontractors & suppliers are to check all relevant dimensions, site & building levels before commencing any shop drawings, fabrications, or building works.
Any discrepancies found in dimensions or levels to be reported to MARTECH Ltd thus enabling further checks to be carried out.
Methods of construction & materials used are the responsibility of the building contractor assigned to the project.

All new works to be carried out in accordance with Building Regs 2010 and all current codes of practice
(Drawings subject to revision until fully approved by building control)

Measurements shown are in millimeters

A3 SHEET

PAPER SIZE A3 - SCALE 1:100
0.00 m 1.00 m 2.00 m 3.00 m 4.00 m 5.00 m

PAPER SIZE A3 - SCALE 1:50
0.00 m 1.00 m 2.00 m 3.00 m 4.00 m

A3 SHEET

Drawing Title
EXISTING ELEVATIONS

Client Mr & Mrs K Turner

Home Address
Rose House
30 Chichester Close
Hedge End, Southampton
Hants SO30 2GQ

Site Address
Rose House
30 Chichester Close
Hedge End, Southampton
Hants SO30 2GQ

Scale	Date	
As Shown	November 2016	
Project Number	Drawing Number	Rev
1617-102	04	Ø

MARTECH
BUILDING DESIGN Ltd
& CAD Draughting Services

Terry Marston
Project Designer

Tele/Fax: 01489 894702
Mobile: 07443 016959
Email: martech@talktalk.net