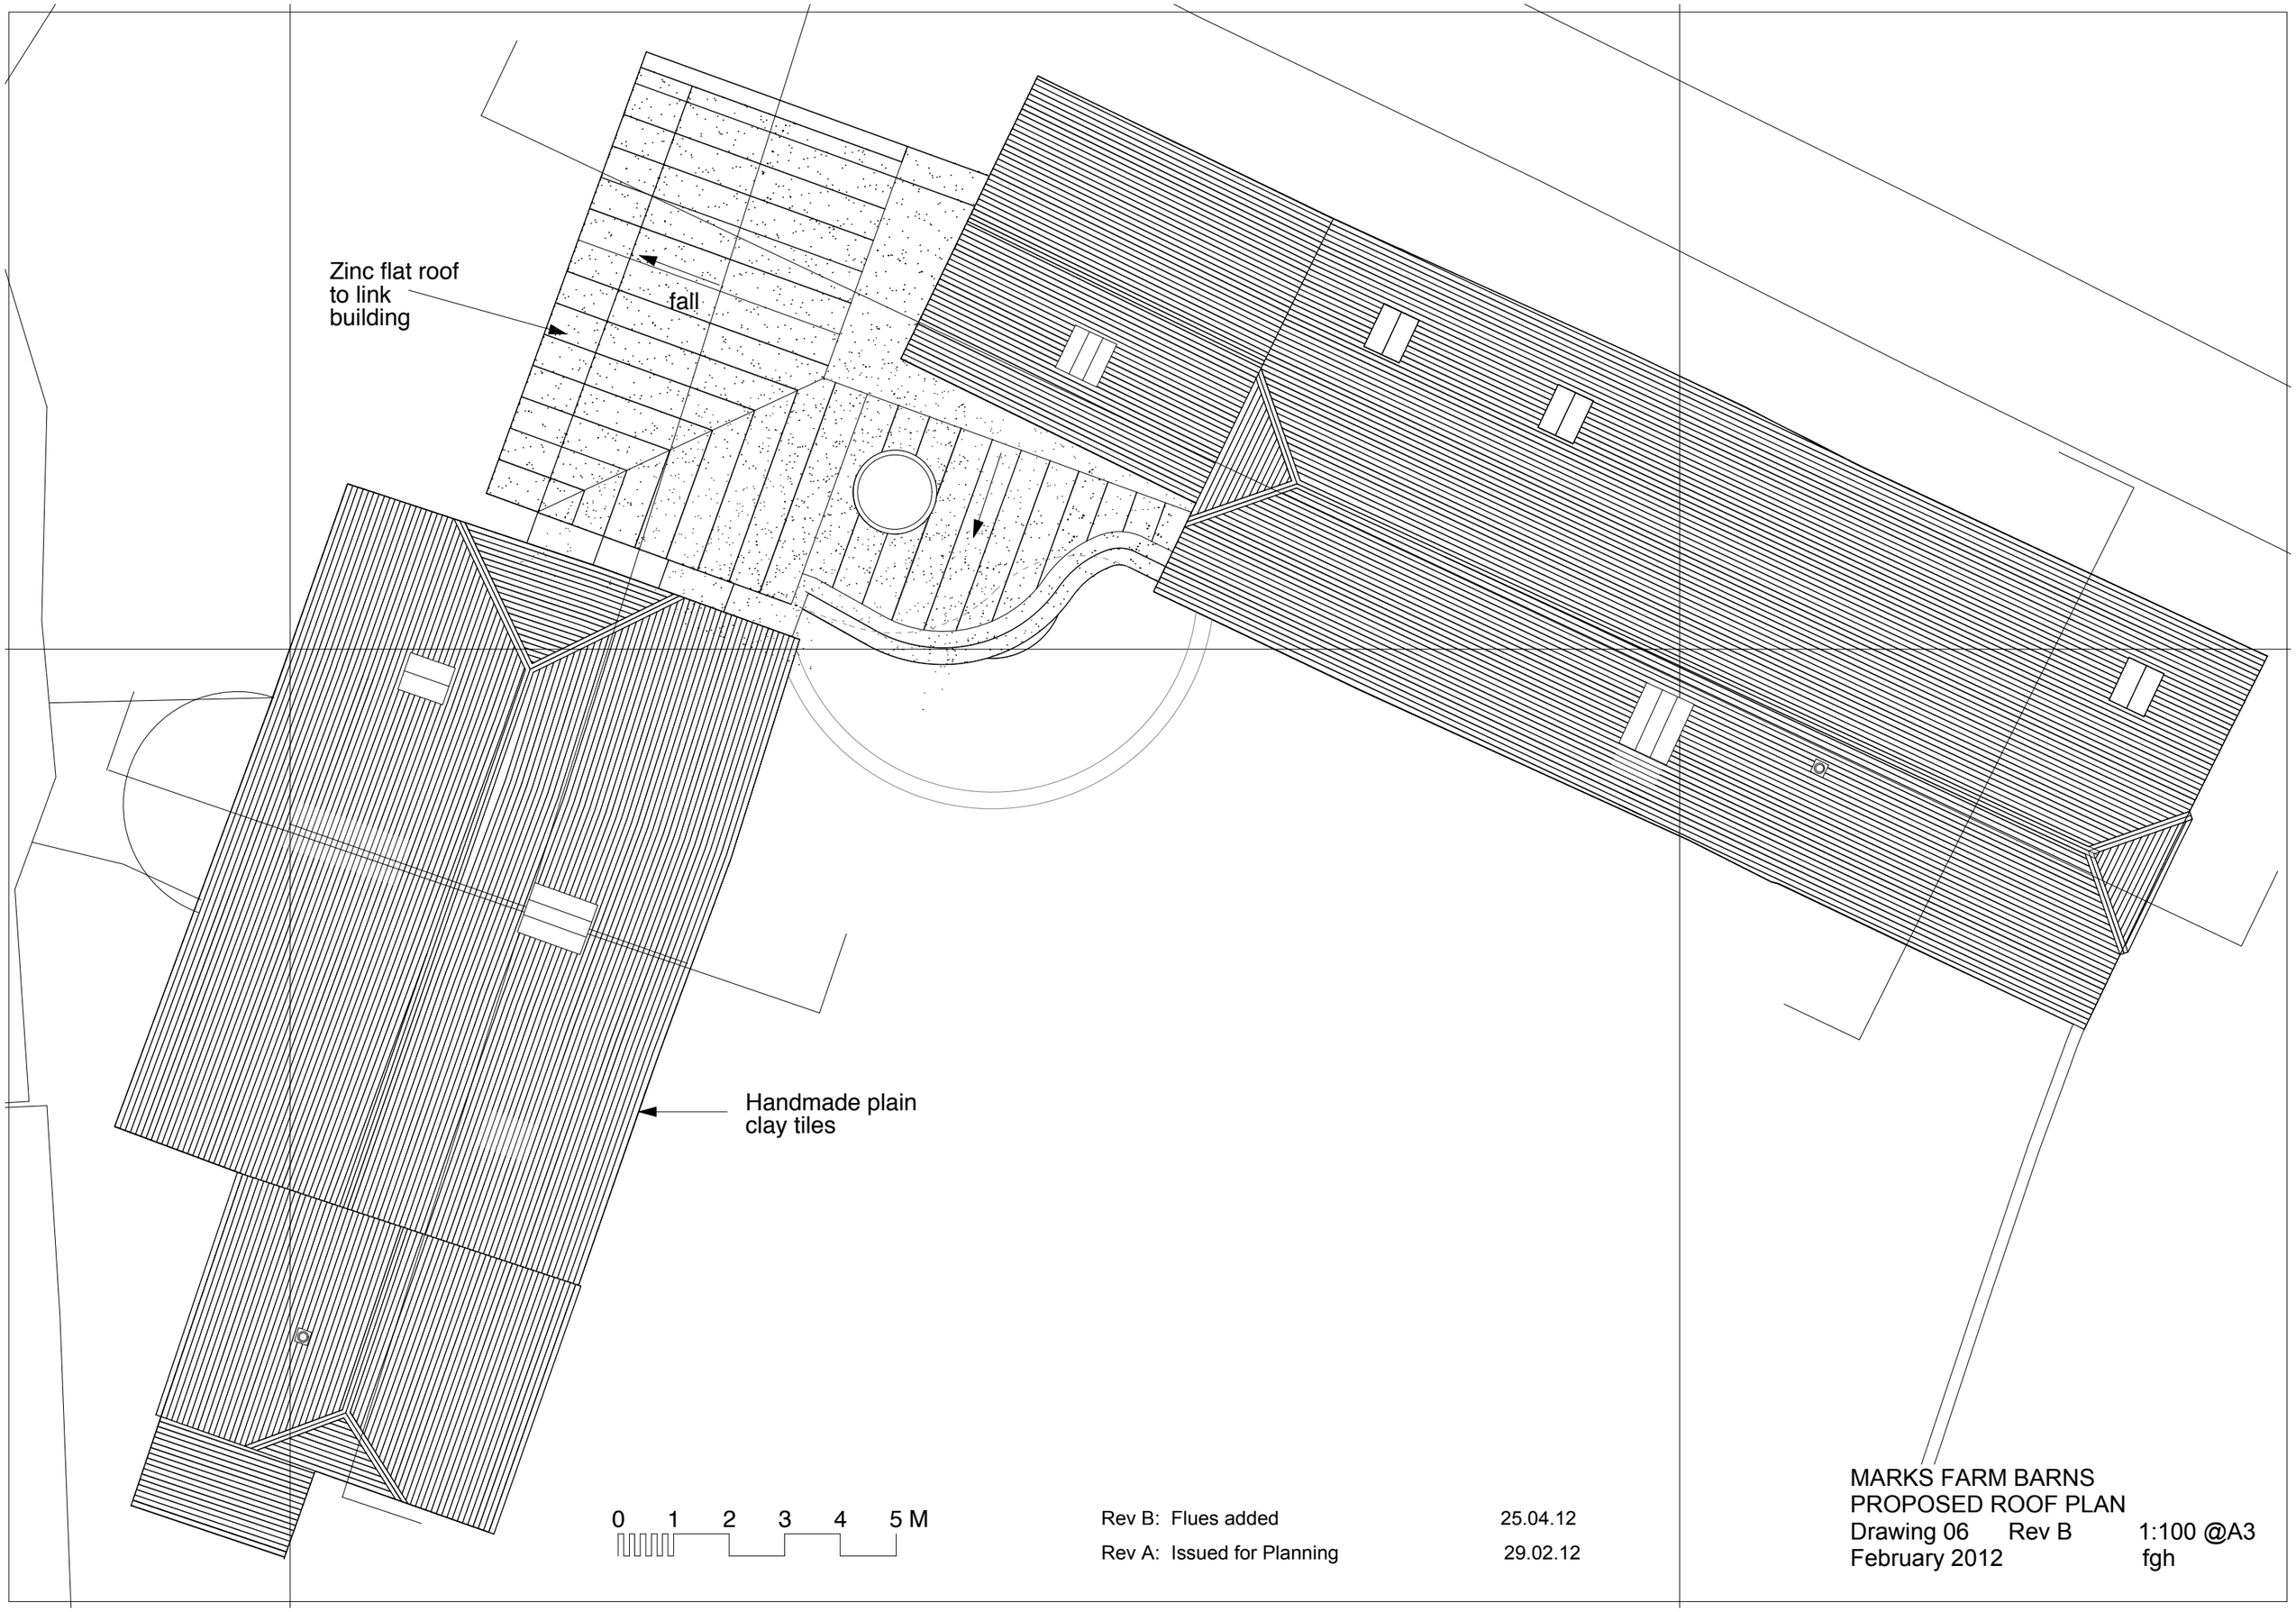

Rev B: Flues added 25.04.12

Rev A: Issued for Planning 29.02.12

MARKS FARM BARNS
PROPOSED ROOF PLAN
Drawing 06 Rev B 1:100 @A3
February 2012 fgh