

KEY

- Bat loft access
- Bat access via hip tile/slate
- In line tile vent
- Bat box built into cladding or behind brickwork
- Extent of bat loft formed in roofspace

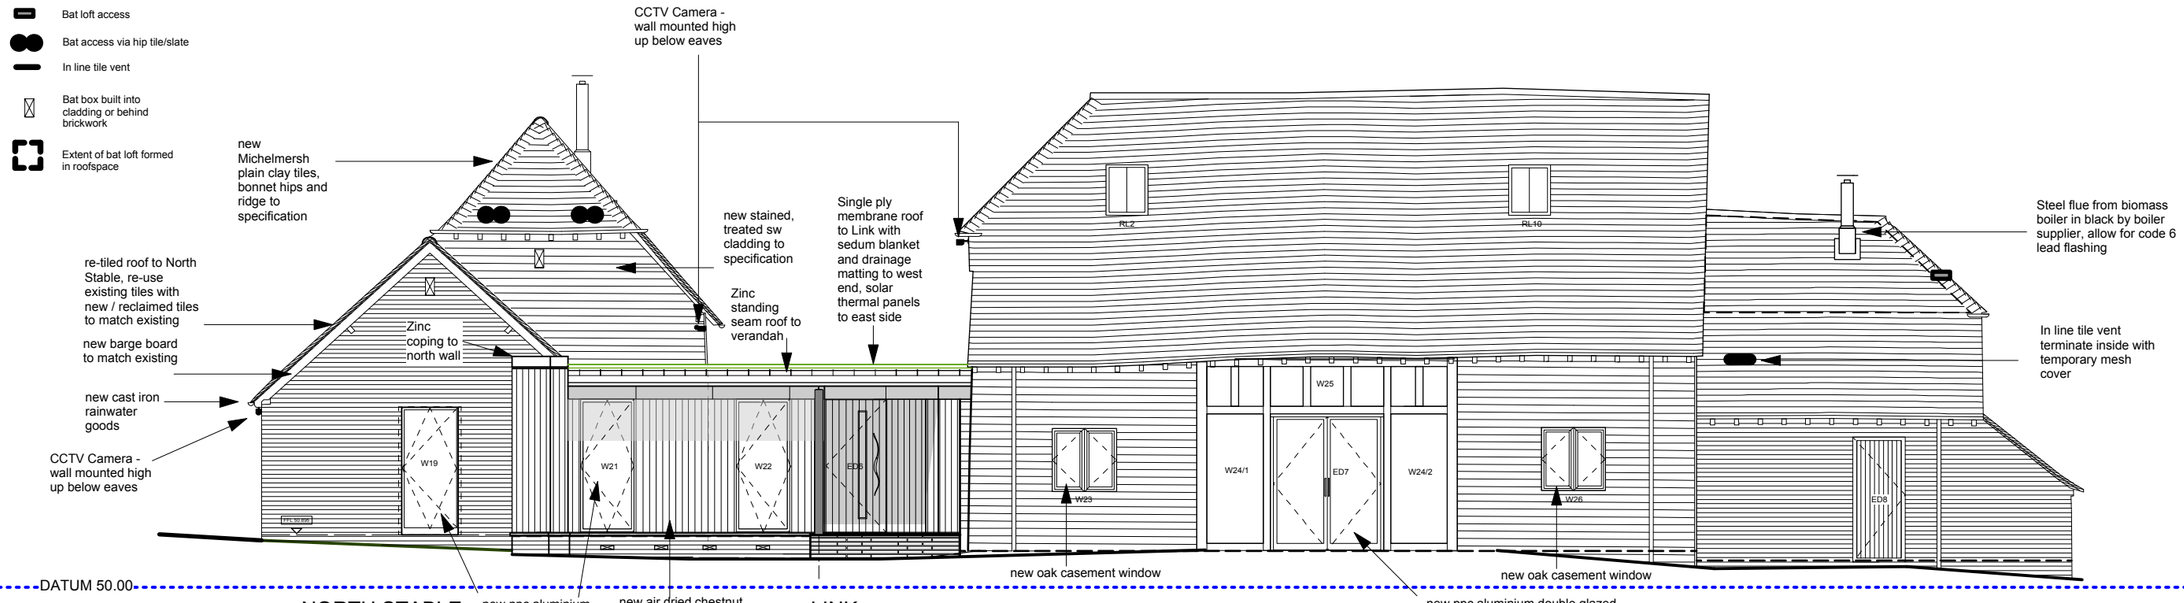

WEST ELEVATION

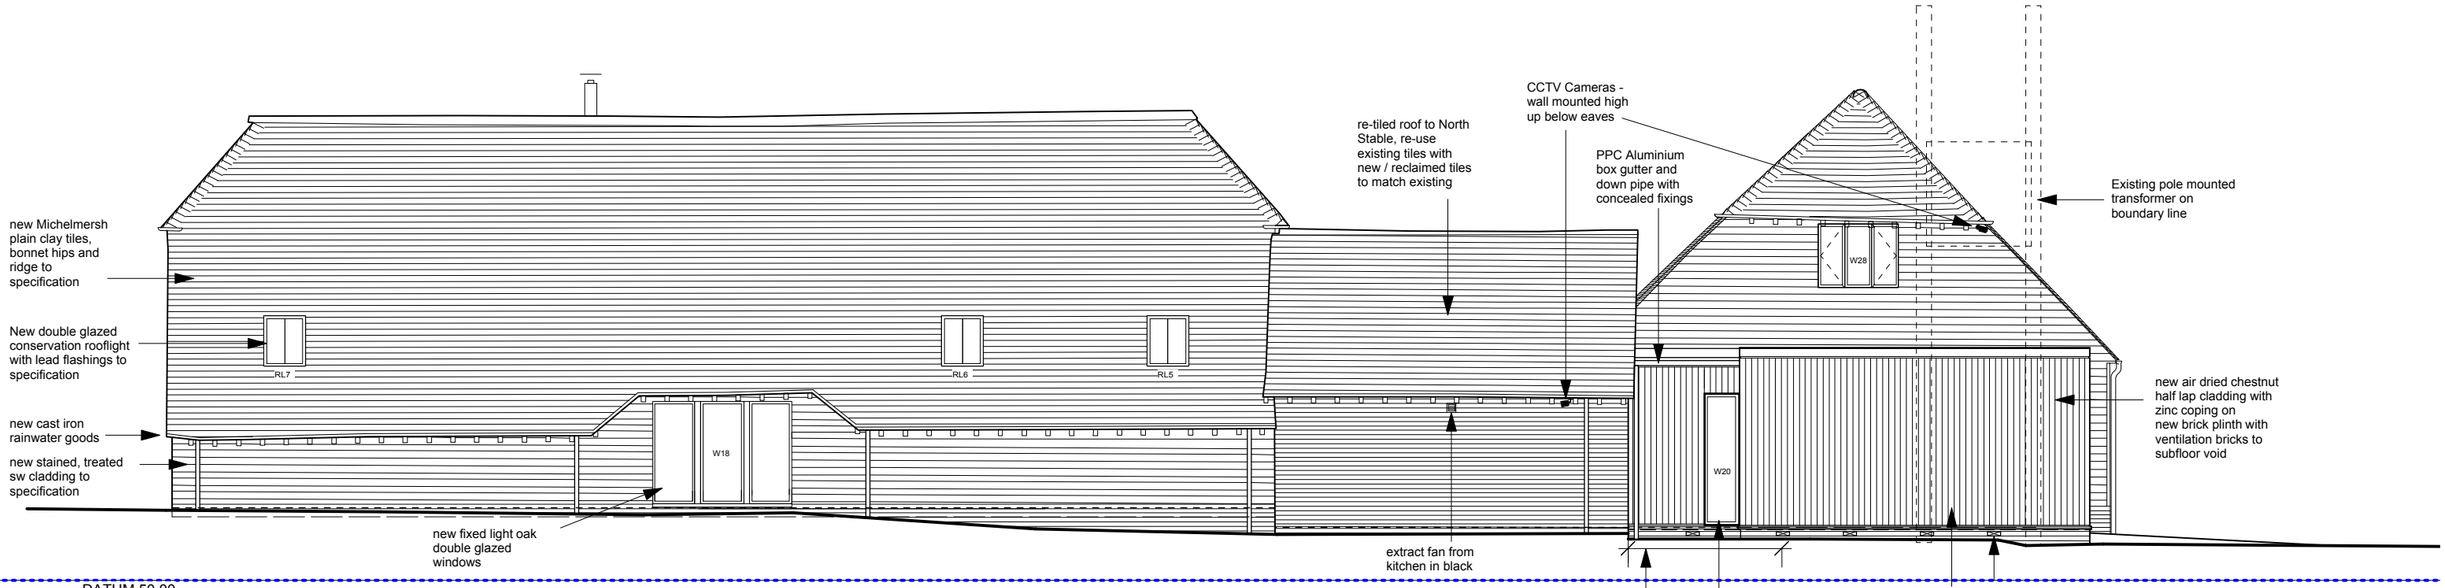

NORTH ELEVATION

To be read in conjunction with plans and Specification, and Aluco Ecology's report

Do not scale from drawing all dimensions to be checked on site

0 1 2 3 4 5 M

Rev A: Flues amended to meet Building Regs requirement, rooflight RL10 added West Barn, minor alterations to West barn doors and frame to suit direct glazed system, minor amendments to ppc aluminium windows, vent added 26Aug13

Rev B: CCTV cameras added Nov13

CHURCH LANE BARNS
PROPOSED NORTH and WEST ELEVATIONS
Drawing 22 Rev B 1:50 @A1/1:100 @A3
November 2012 fgh