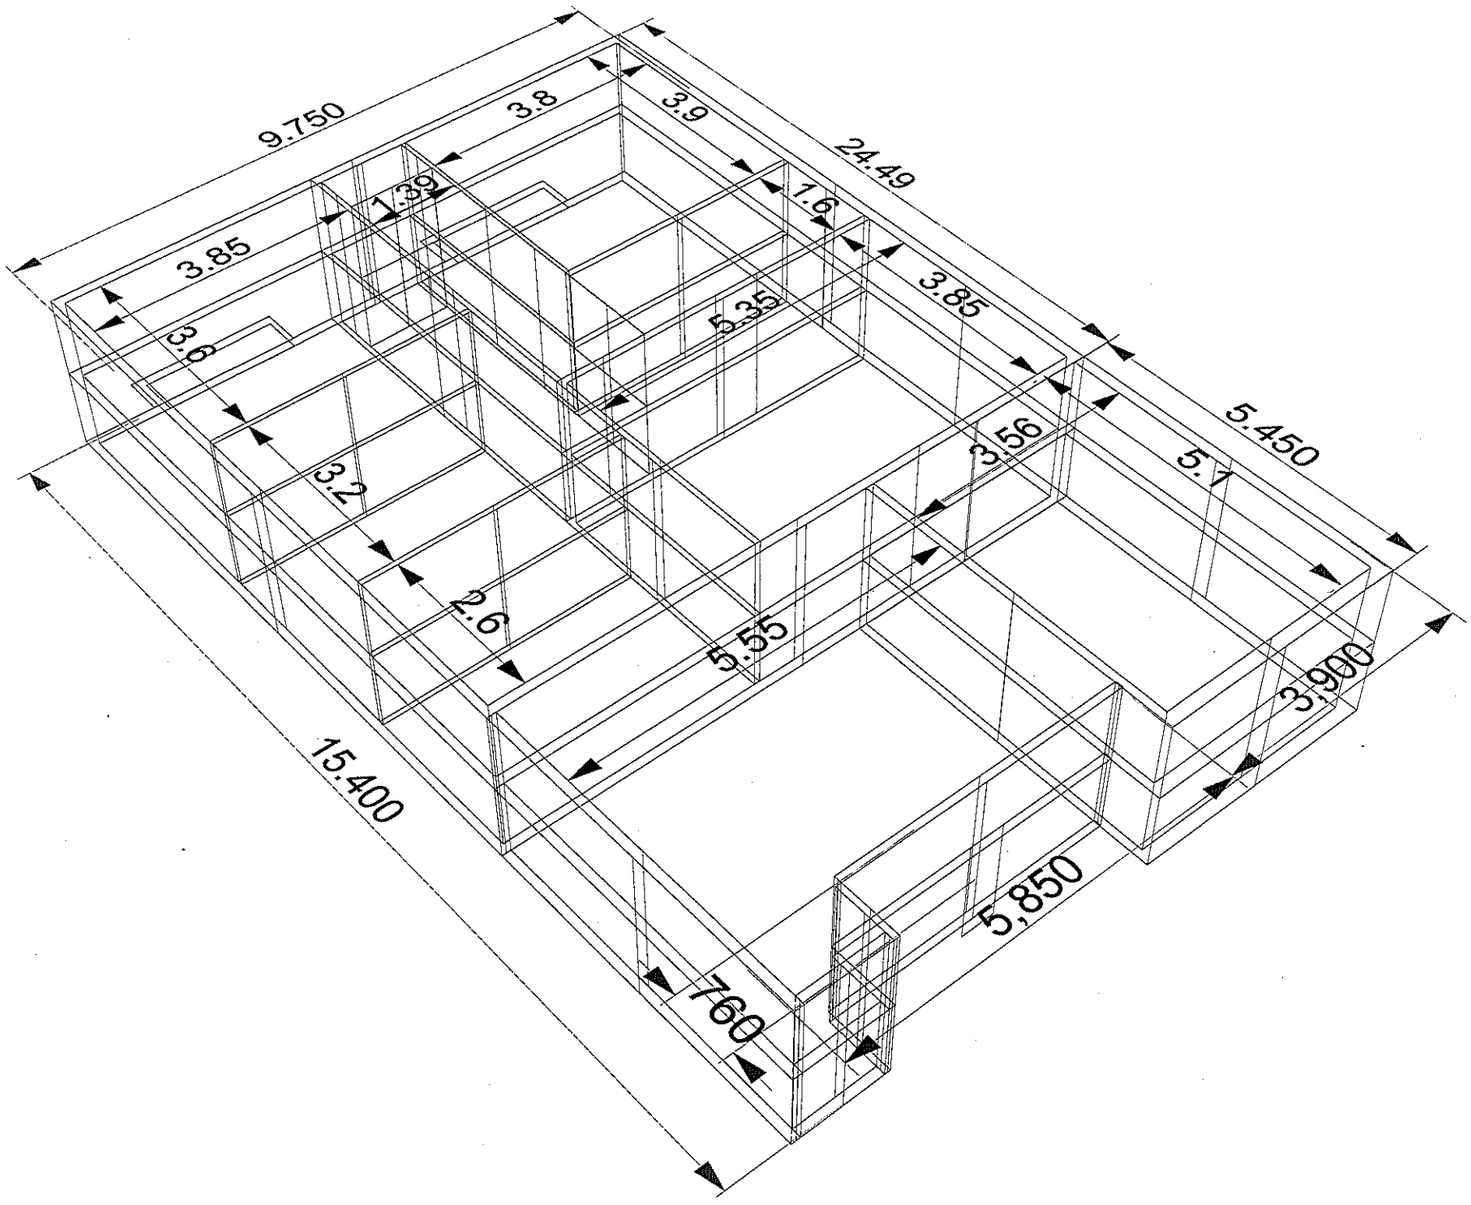
9.750
3.8
3.9
24.49
1.39
1.6
3.85
3.85
3.6
5.35
5.450
3.56
5.1
3.2
2.6
5.55
3,900
15.400
5,850
760

29 Park Road, Chandlers Ford, SO53 2EW

Proposal for an Equal-pitch roof to replace rear Conservatory ridged roof and extension flat roof

Current Plan View

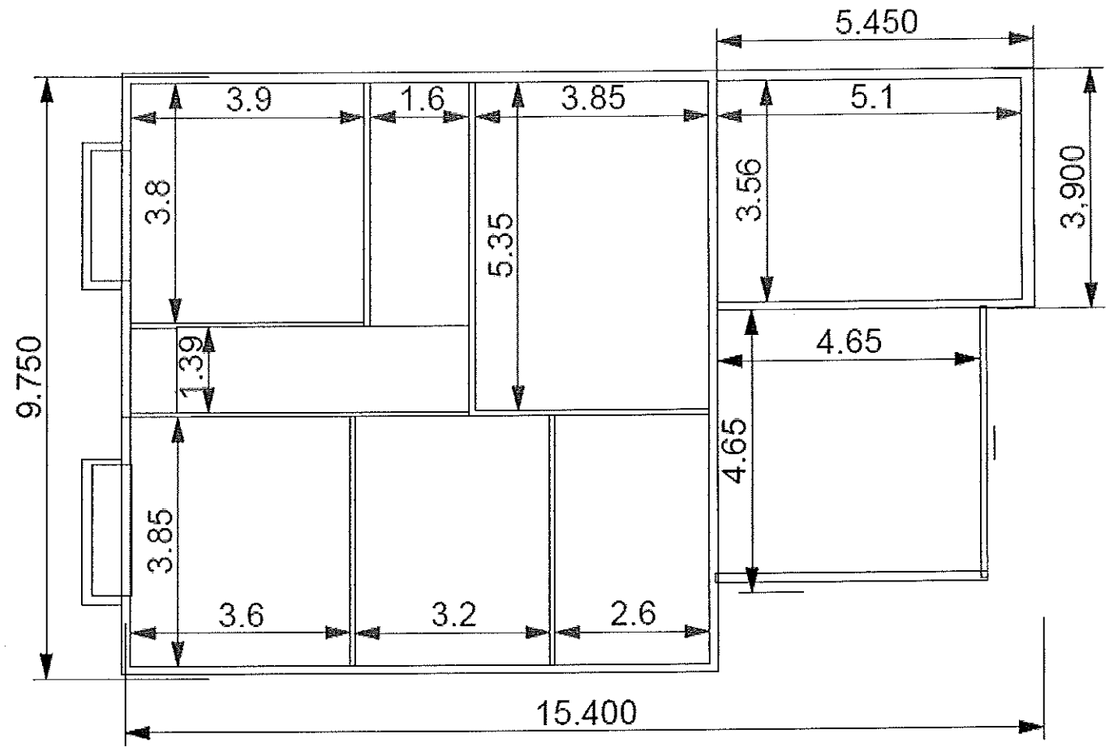

Proposed Plan View

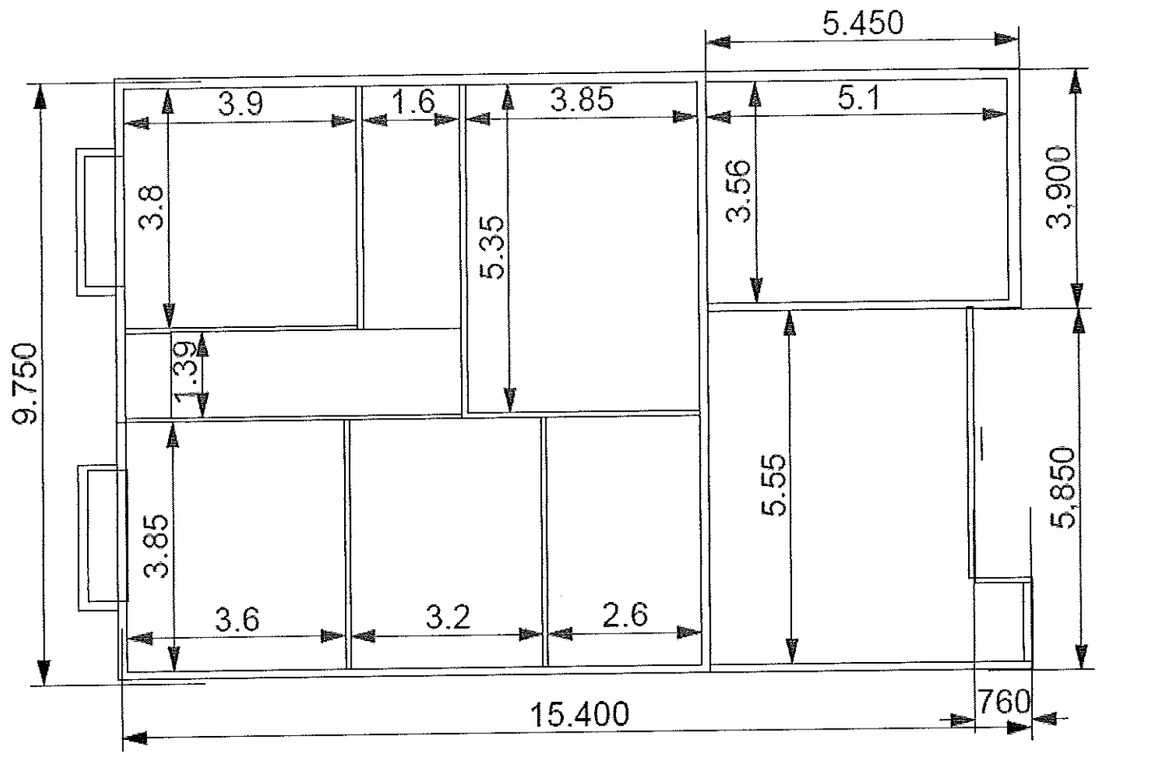

Current Side Elevation South

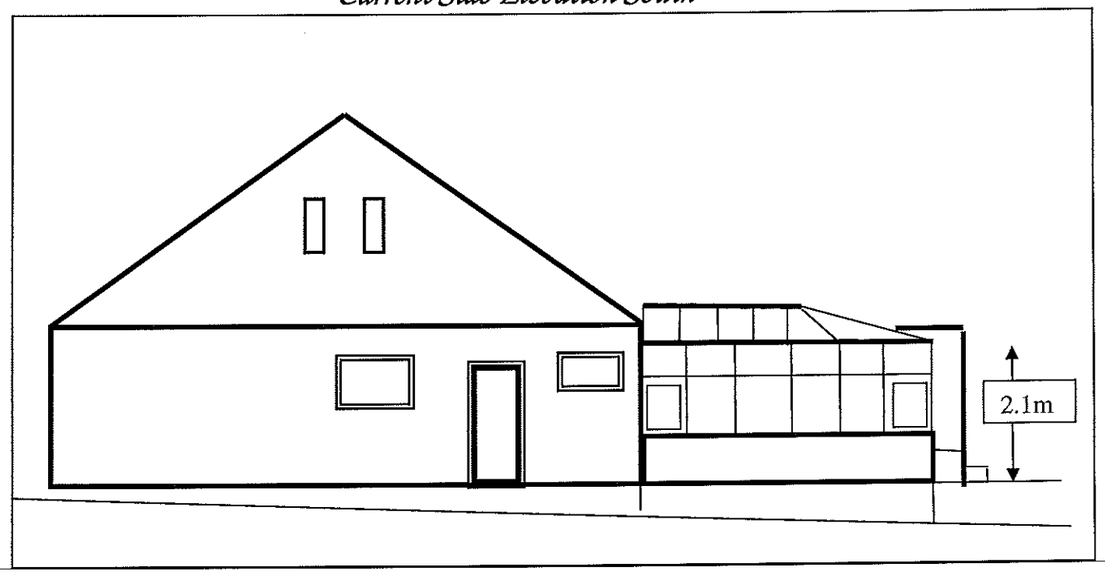

Proposed Side Elevation South

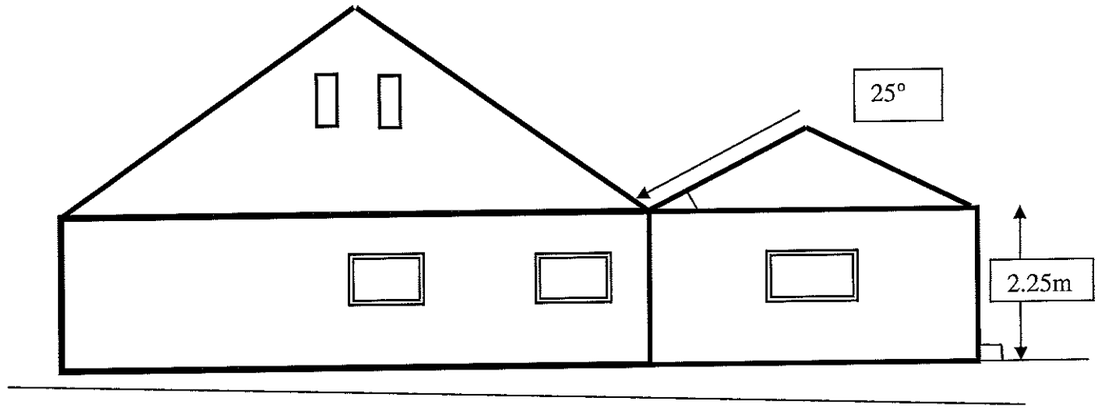

Project: A common Equal-pitch roof to replace rear Conservatory ridged roof and extension flat roof		**Location**: 29 Park Road Chandlers Ford
Date : 29 June 2011	**Scales : 1:100**	**Drw No.** AE/2011/108