



FRONT, WEST FACING, ELEVATION AS EXISTING - SCALE 1:50

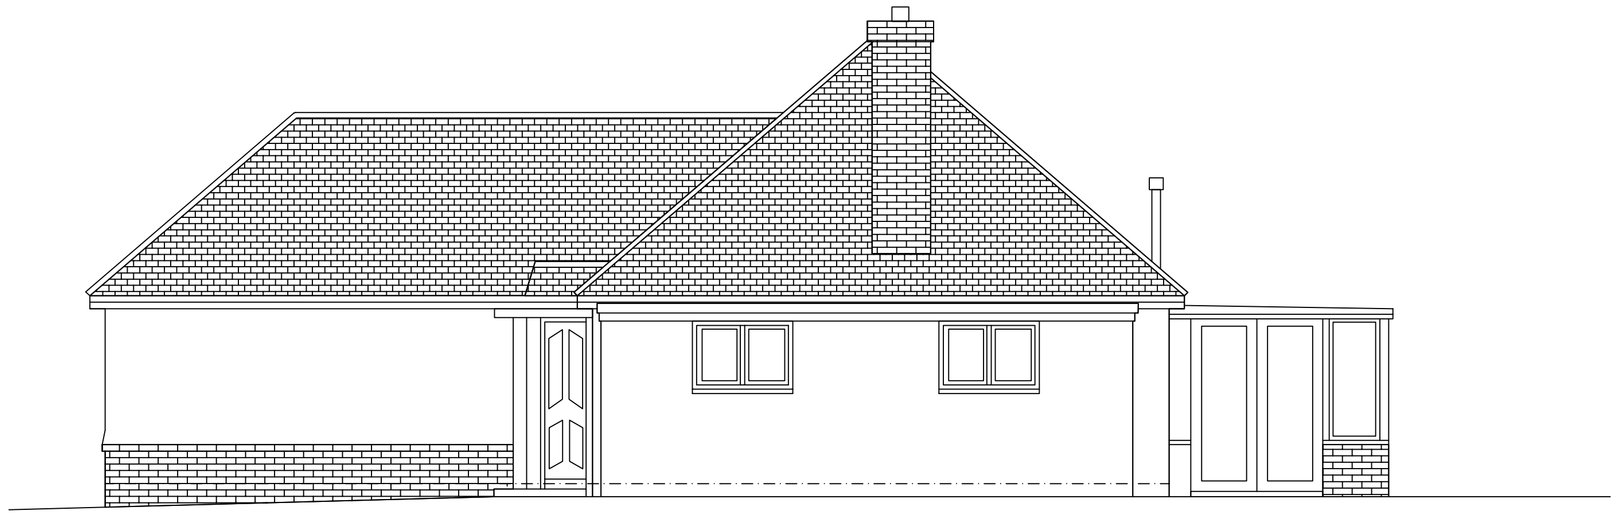


SIDE, SOUTH FACING, ELEVATION AS EXISTING - SCALE 1:50




SIDE, NORTH FACING, ELEVATION AS EXISTING - SCALE 1:50

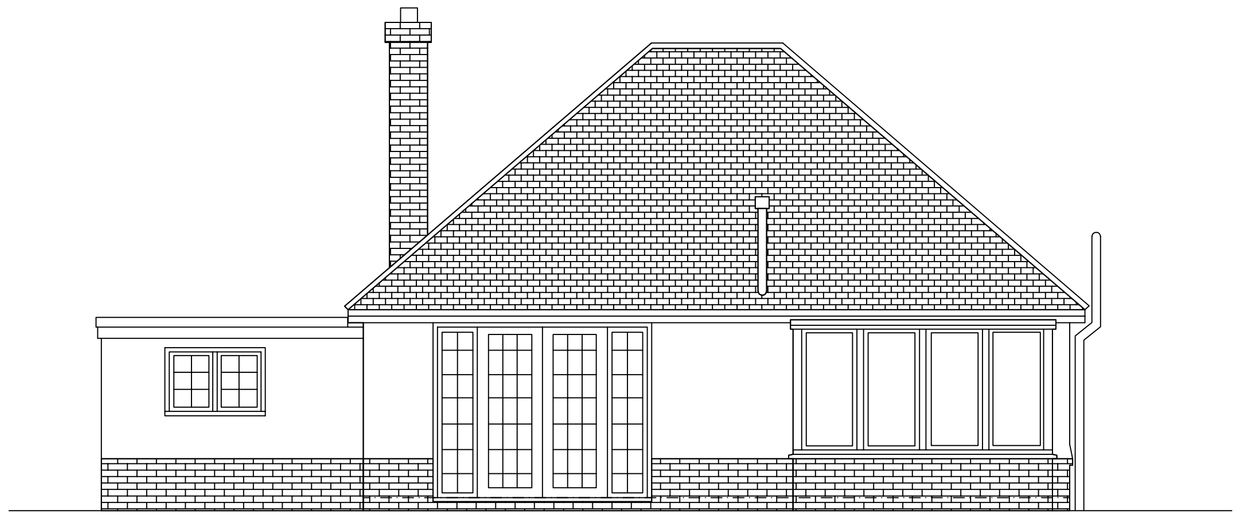

REAR, EAST FACING, ELEVATION AS EXISTING - SCALE 1:50

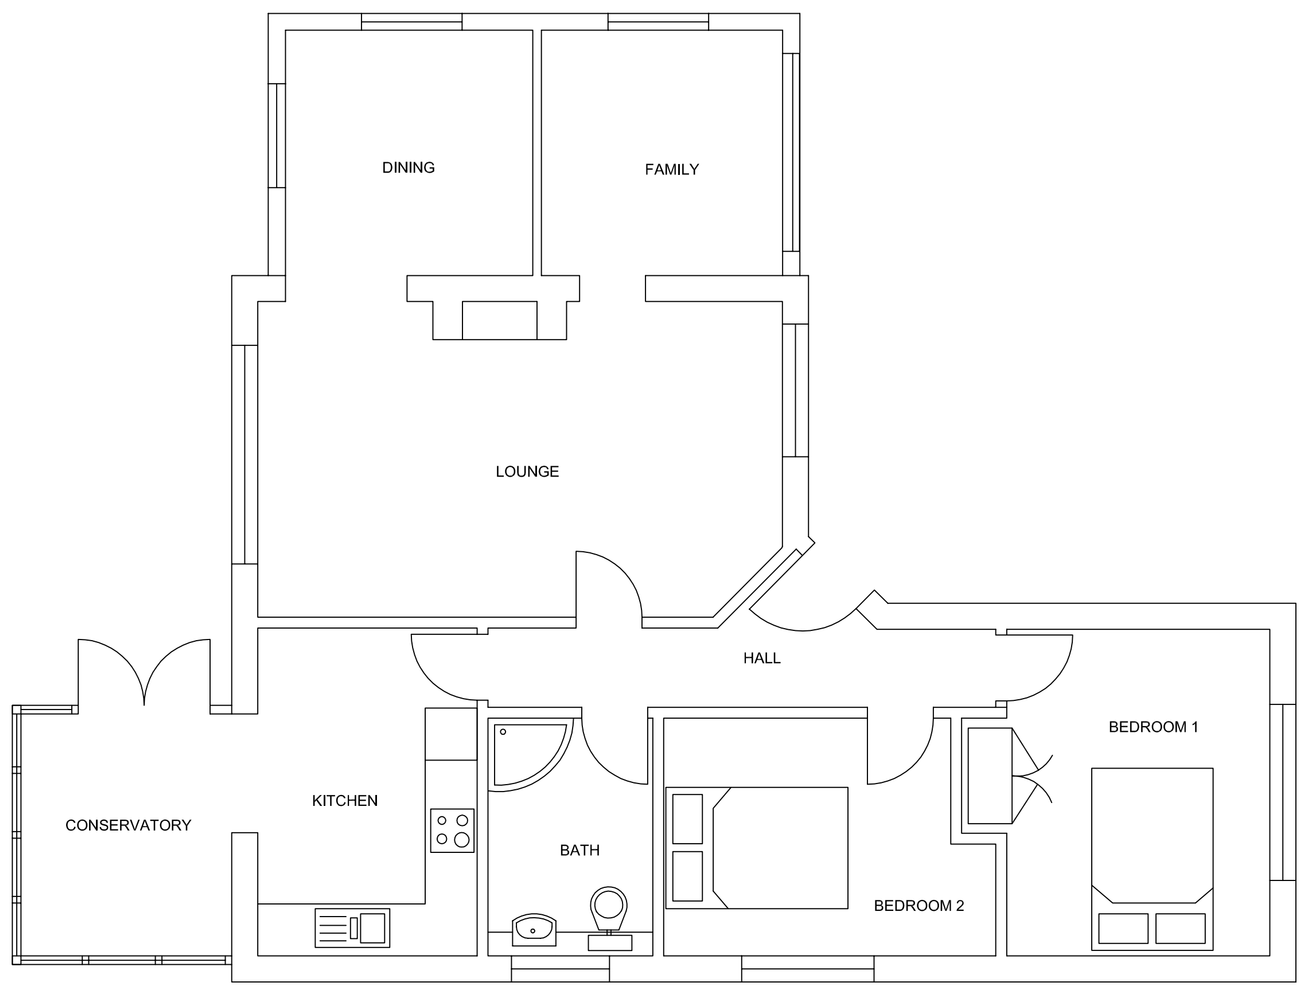

GROUND FLOOR PLAN AS EXISTING - SCALE 1:50

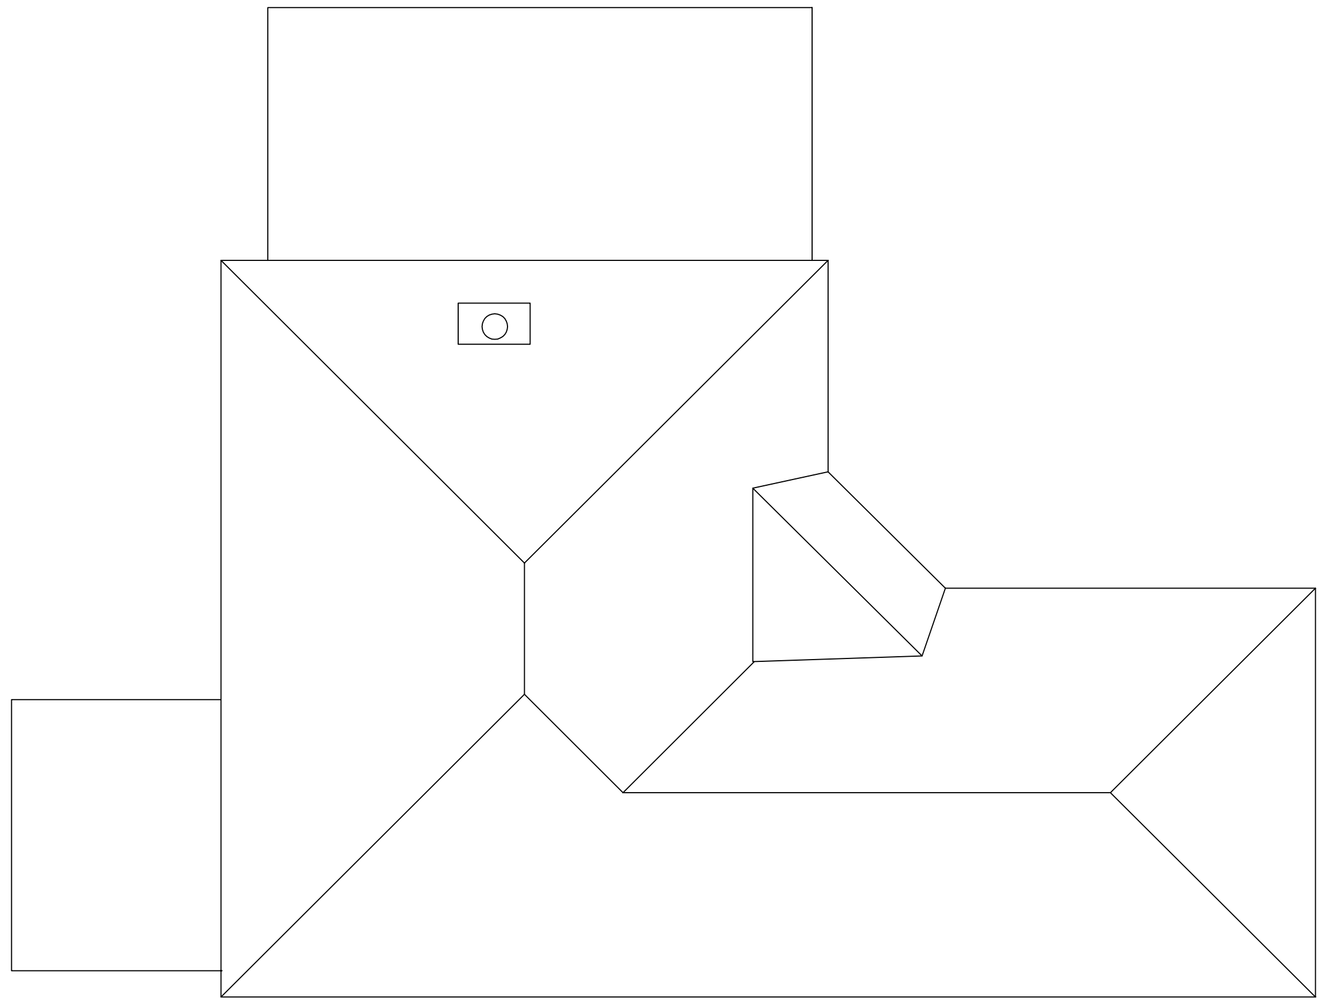

ROOF PLAN AS EXISTING - SCALE 1:50

METRES 0 1 2 3 4 5 6 7 8 9 10

BAR SCALE 1:50 @ A1

PLANNING			1 CRABWOOD DRIVE, WEST END, SOUTHAMPTON PROPOSED LOFT CONVERSION WITH DORMER EXISTING PLANS AND ELEVATIONS SCALES AS SHOWN
REV	DATE	AMMENDMENT	DRAWING No: CRABWOOD 01 SHEET 1 OF 3