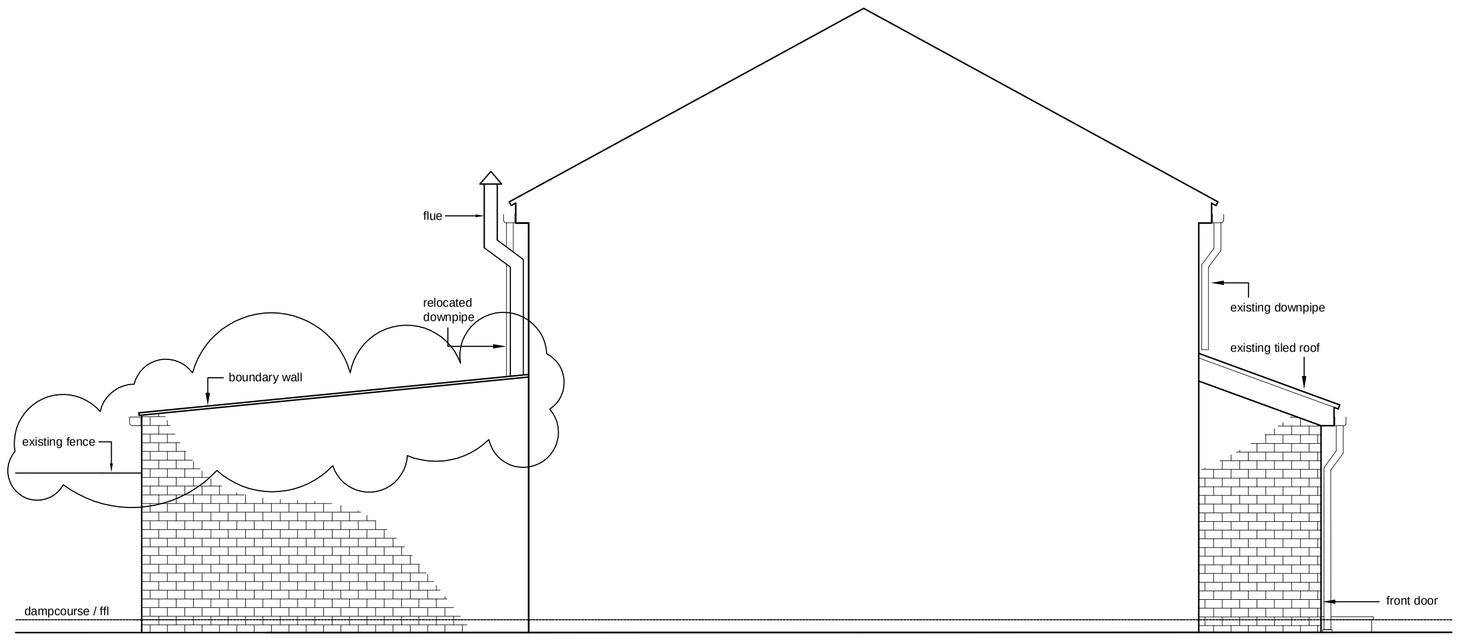

proposed party wall side elevation

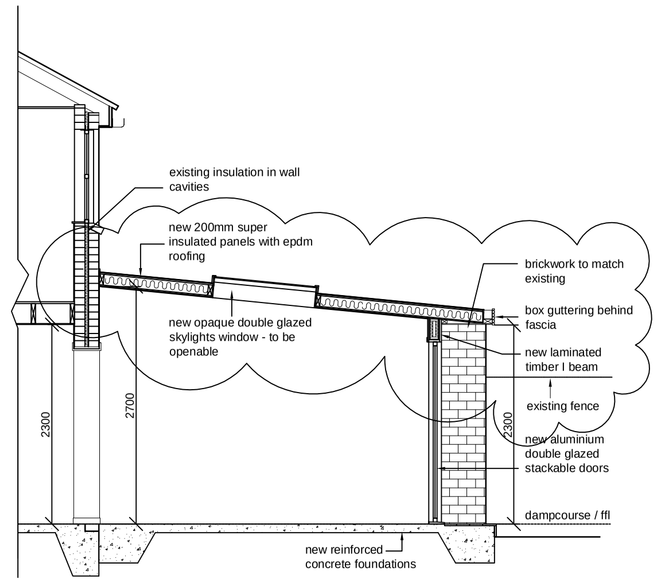

proposed section

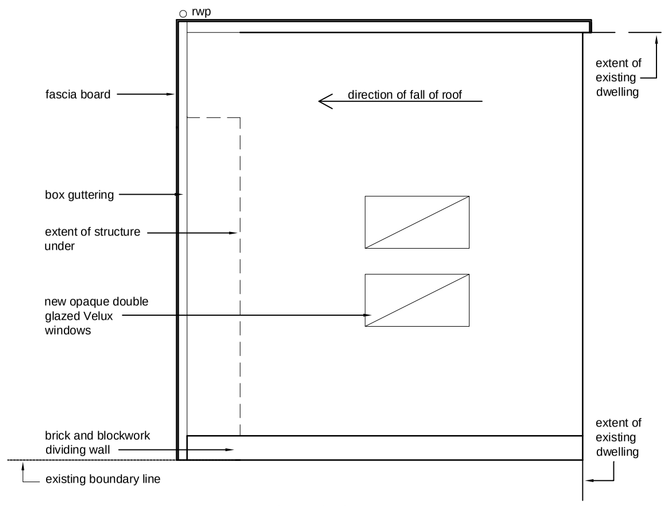

proposed roof plan

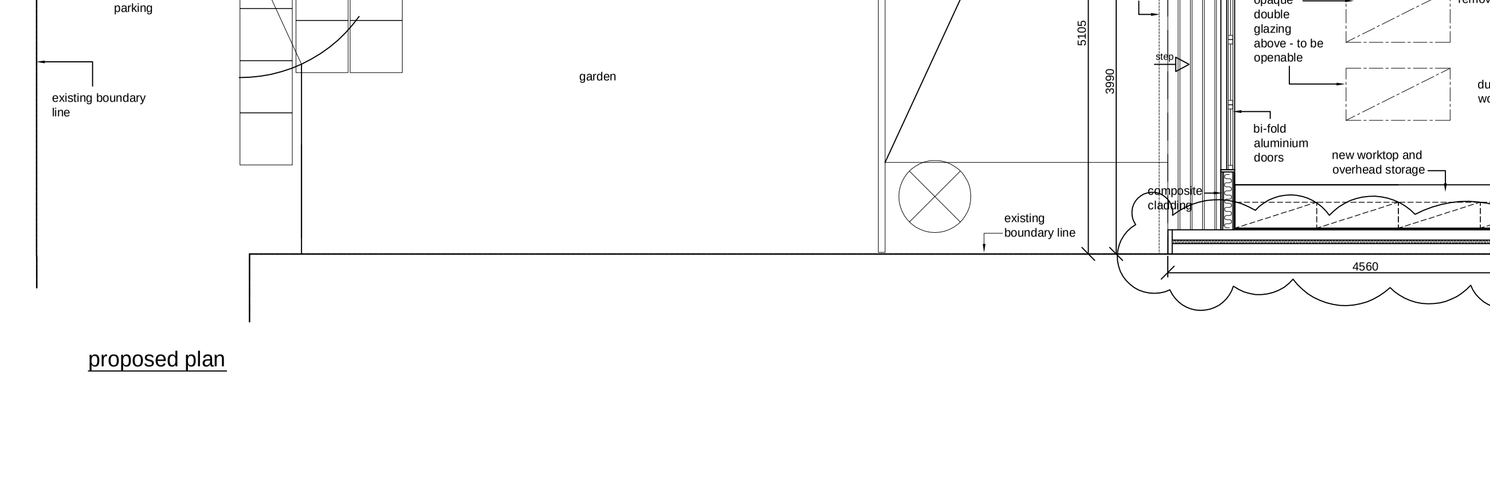

proposed side elevation

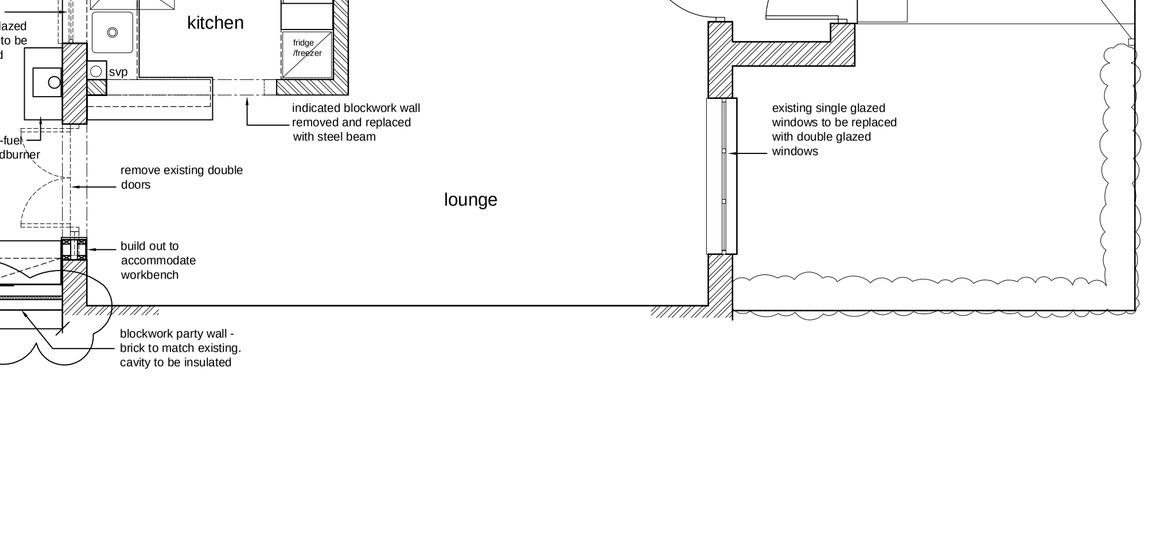

proposed front elevation

proposed rear elevation

proposed plan

Area	sqm
existing footprint	40.7
proposed additional footprint	23.4
total footprint	64.1
existing plot	164.6

issue	description	date
A	revised drawing	16.12.12
-	issued for approvals	09.10.12

builder and / or sub-contractors shall verify all project dimensions before commencing on-site or off-site fabrications figured dimensions shall take precidence over scaled dimensions. this drawing is copyright and cannot be reproduced in whole or in part or by any medium without the written permission of atorie design.

46 new road
netley abbey
southampton
hampshire
SO31 5DP
023 80454043

atorie design

client

M C AMY and
K A BATY

client

46 NEW ROAD
NETLEY ABBEY
SOUTHAMPTON
SO31 5DP

title

PROPOSED FLOOR PLAN,
EXTERNAL ELEVATIONS,
SECTION AND ROOF PLAN

scale	drawn
1:50	KB

drawing no.

4449-02-A