

Existing Front Elevation 1:100

Existing Side Elevation 1:100

Existing Side Elevation 1:100

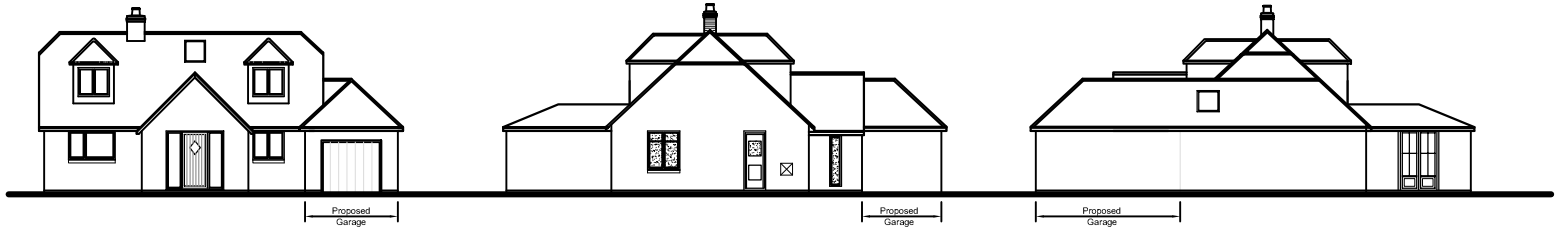

Proposed Front Elevation 1:100

Proposed Side Elevation 1:100

Proposed Side Elevation 1:100

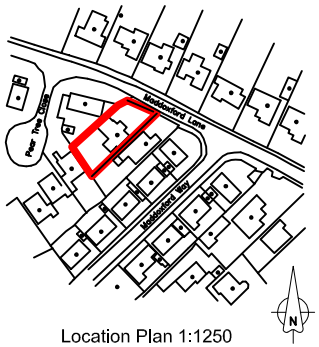

Location Plan 1:1250

© Crown copyright (2013). All rights reserved.
Licence Number 100046928

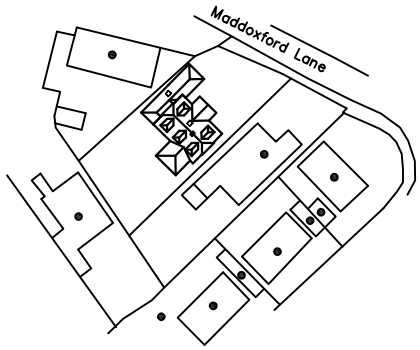

Site Plan 1:500

© Crown copyright (2013). All rights reserved.
Licence Number 100046928

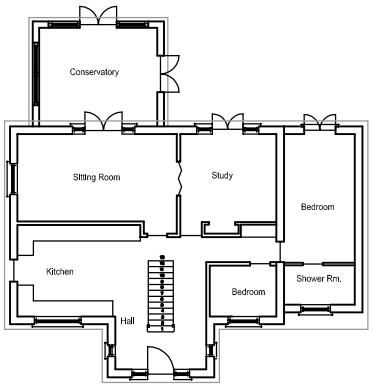

Existing Ground Floor 1:100

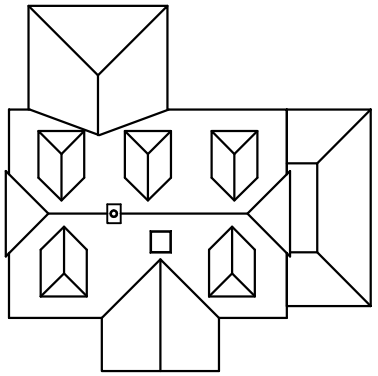

Existing Roof Plan 1:100

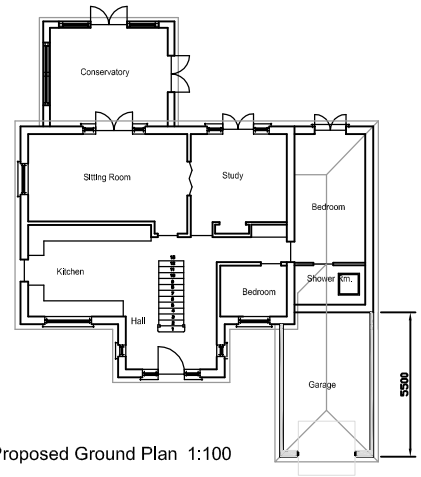

Proposed Ground Plan 1:100

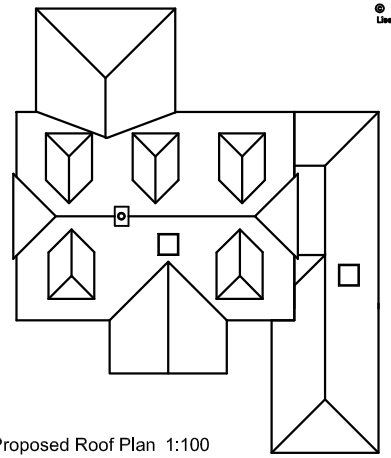

Proposed Roof Plan 1:100

Revisions:	Date:

BPS Consulting
Southside
Dockwell Lane
Bursledon
Southampton
SO31 1GJ

Phone: 023 8040 4017
Mobile: 07915 934393
Fax: 023 8040 4017
Email: enquiries@bps-consulting.co.uk
www.bps-consulting.co.uk

BPS CONSULTING
Building Design and Construction Consultants

Project:
Proposed Garage
4 Maddoxford Lane
Borley Green
Southampton, SO32 2DG

Client:
Mr and Mrs Wheeler

Dwg Title:
Planning Drawing

Dwg No:	Revision:
SK01	-

Date:	By:	Scale:
Feb 2013	rjn	As Shown

The Copyright of this drawing belongs solely to BPS Design Consultants Ltd. It should not be copied or reproduced without consent from BPS Design Consultants Ltd.