C7 Architects Ltd
PM House,
Riverway Industrial Estate,
Peasmarsh, Surrey
GU3 1LZ


NOTES:

All drawings to be read in conjunction with all other drawings as noted on issue sheet.

Application boundary:

Adjoining land in clients ownership indicated thus (where applicable):

McDonald's Demise Indicated thus:

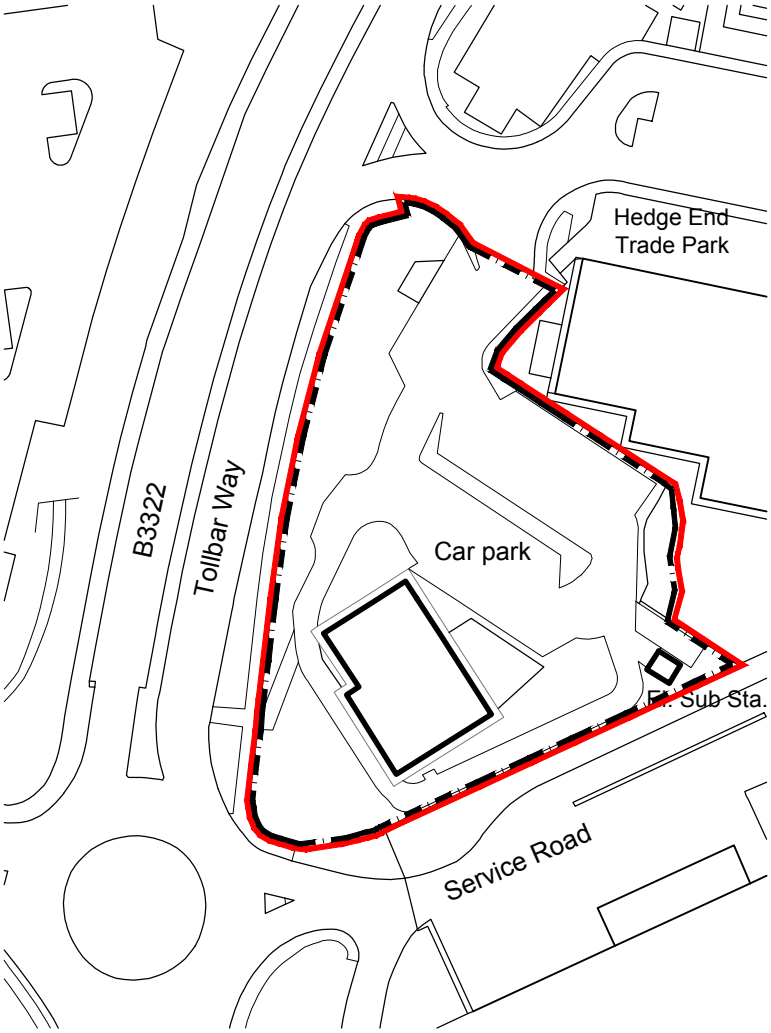

© Crown Copyright 2013. All rights reserved. Licence number 100020449

Location Plan

Scale 1:1250

0 25m 50m 75m 100m

REV.	DATE.	DRAWING REVISIONS.	BY.	CHECKED
D	30-07-14	Updated	PM	PF
C	25-06-14	Application bounday amended	PM	PF
B	30-09-13	Redrawn	RA	PF
A	19-07-13	First Issue	RA	PF

This drawing has been reviewed and signed off by McDonald's Restaurants Ltd any errors, changes or discrepancies should be reported to the McDonald's project manager and designers prior to commencing work on site

Name (PM): Date:

Signature:

GENERAL NOTES:
All works are to be undertaken in accordance with the Building Regulations and the latest British Standards.
All proprietary materials and products are to be used strictly in accordance with the manufacturers recommendations.
All dimensions to be checked on site prior to construction.

PROPOSED DEVELOPMENT AT
Hedge End, Southampton
SO30 2UH

STORE No :-
0449

ON BEHALF OF :-
McDonald's Restaurants Ltd

DRAWING TITLE :-
Location Plan

DRAWN BY	CHECKED BY	DRAWING No.	REV No.
RA	PF	0912-0449-01	D
SCALE & SIZE	DATE		
1:1250@A4	19-07-13		

C7 Architects Ltd
PM House,
Riverway Industrial Estate,
Peasmarsh, Surrey
GU3 1LZ