14 REGENT ROAD, SO53

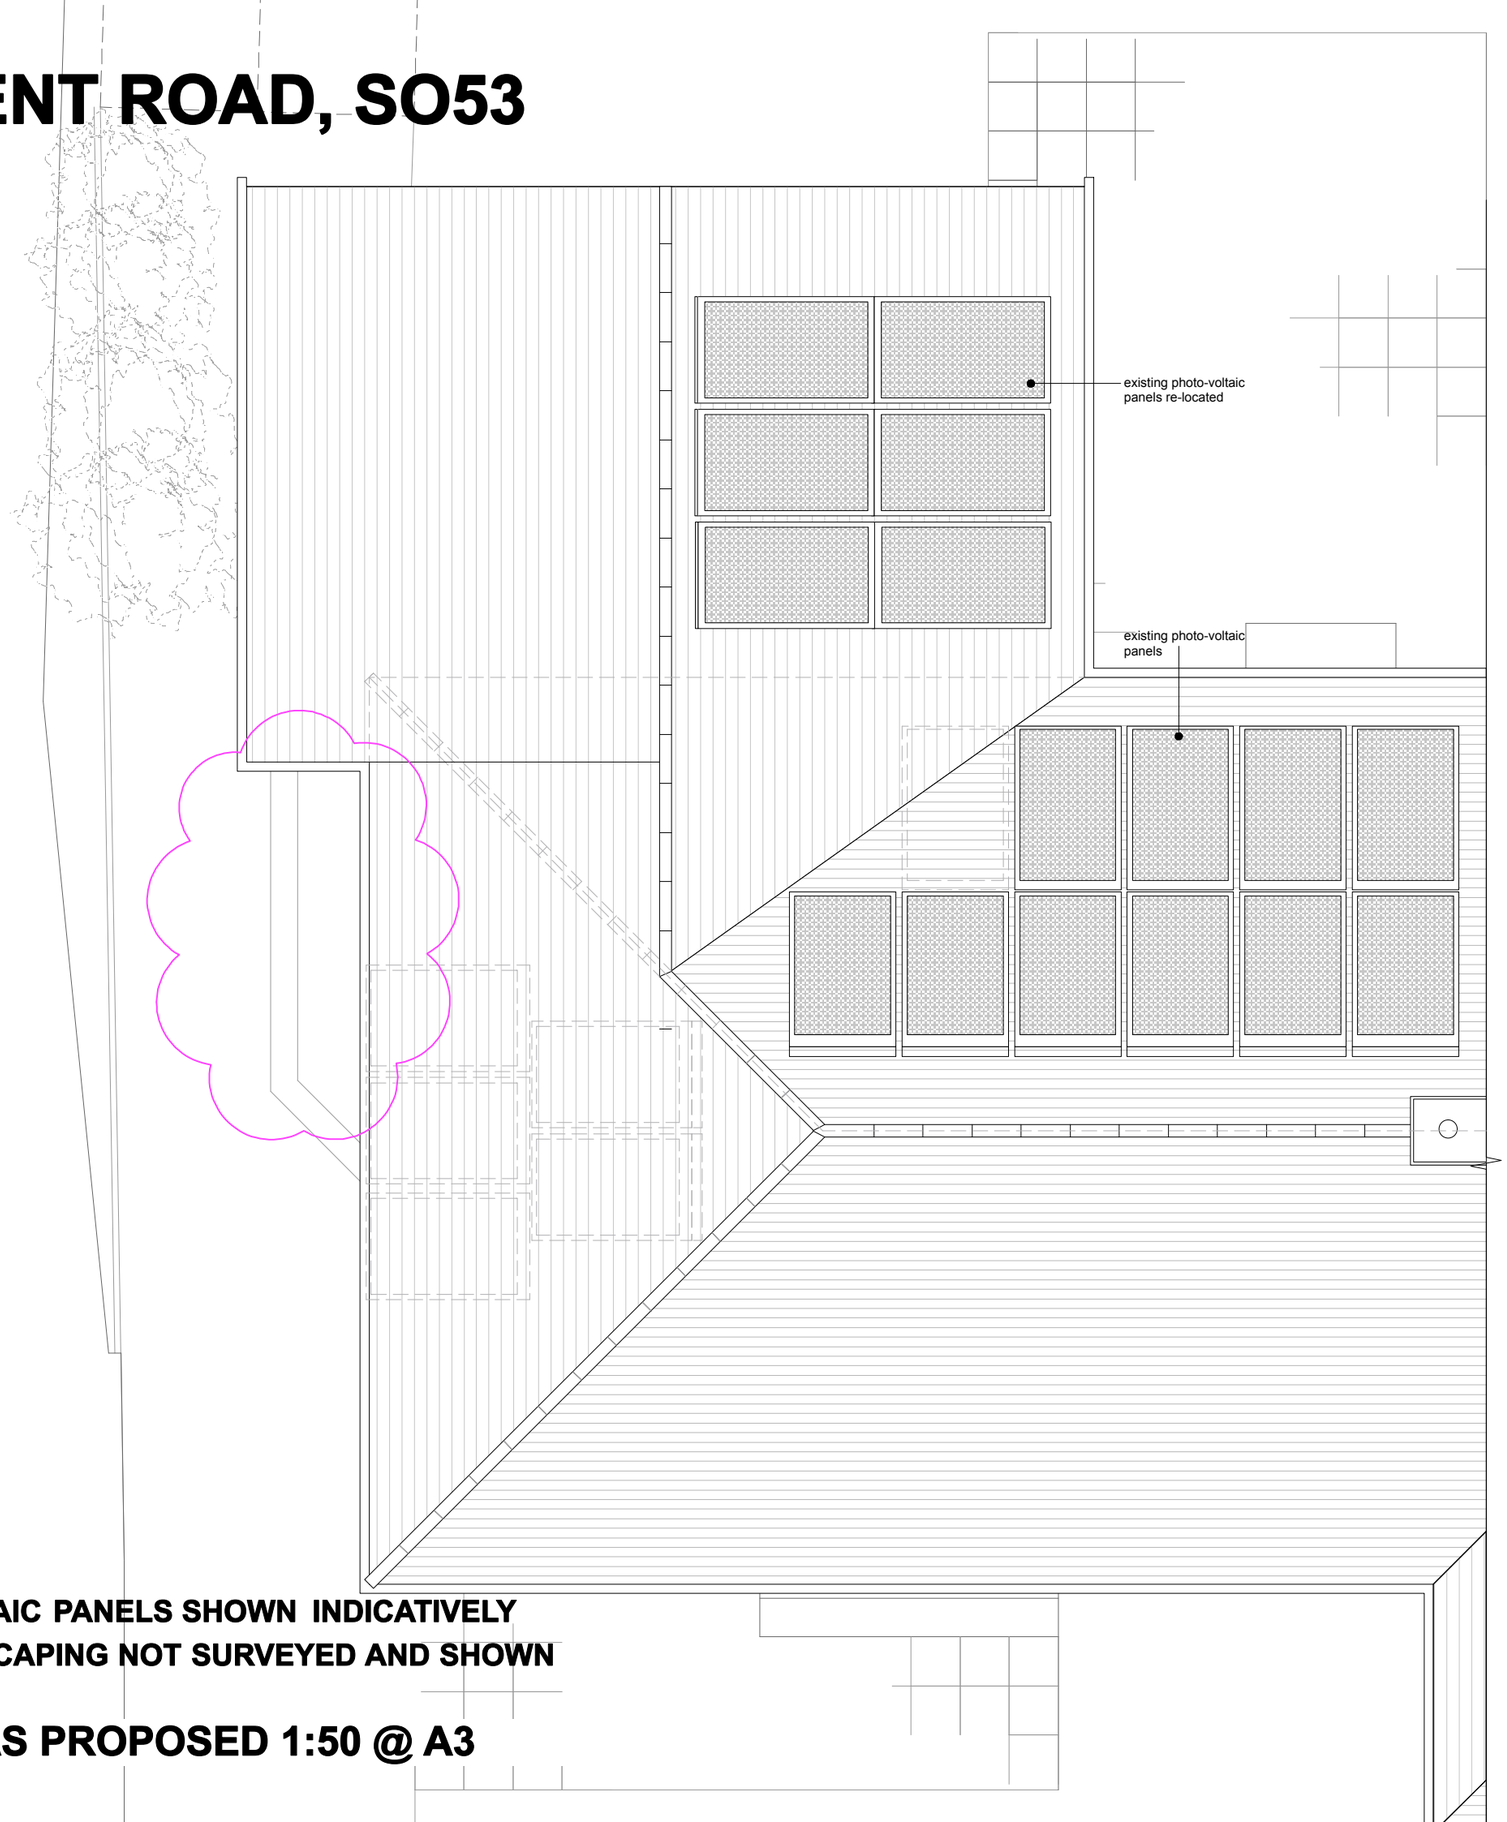

N.B. PHOTO-VOLTAIC PANELS SHOWN INDICATIVELY

N.B. HARD LANDSCAPING NOT SURVEYED AND SHOWN INDICATIVELY

ROOF PLAN AS PROPOSED 1:50 @ A3

N

revision	date	drawn	description
A	04.01.13	AS	external glazed door & external steps added to utility room, utility window re-located

LA HALLY ARCHITECT

38 LEIGH ROAD EASTLEIGH SO50 9DT
07789 300 937 02380 616 698
www.lahally.com design@lahally.com

DRAWING STATUS: ISSUED FOR PLANNING

client: **MS. CATHERINE BOULTING**

job: **14 REGENT ROAD, SO53**

drawing: **ROOF PLAN AS PROPOSED**

date	drawn	scale	drawing no.	rev.
JAN 2013	AS/PT/LH	1:50 @ A3	294.PL.002	