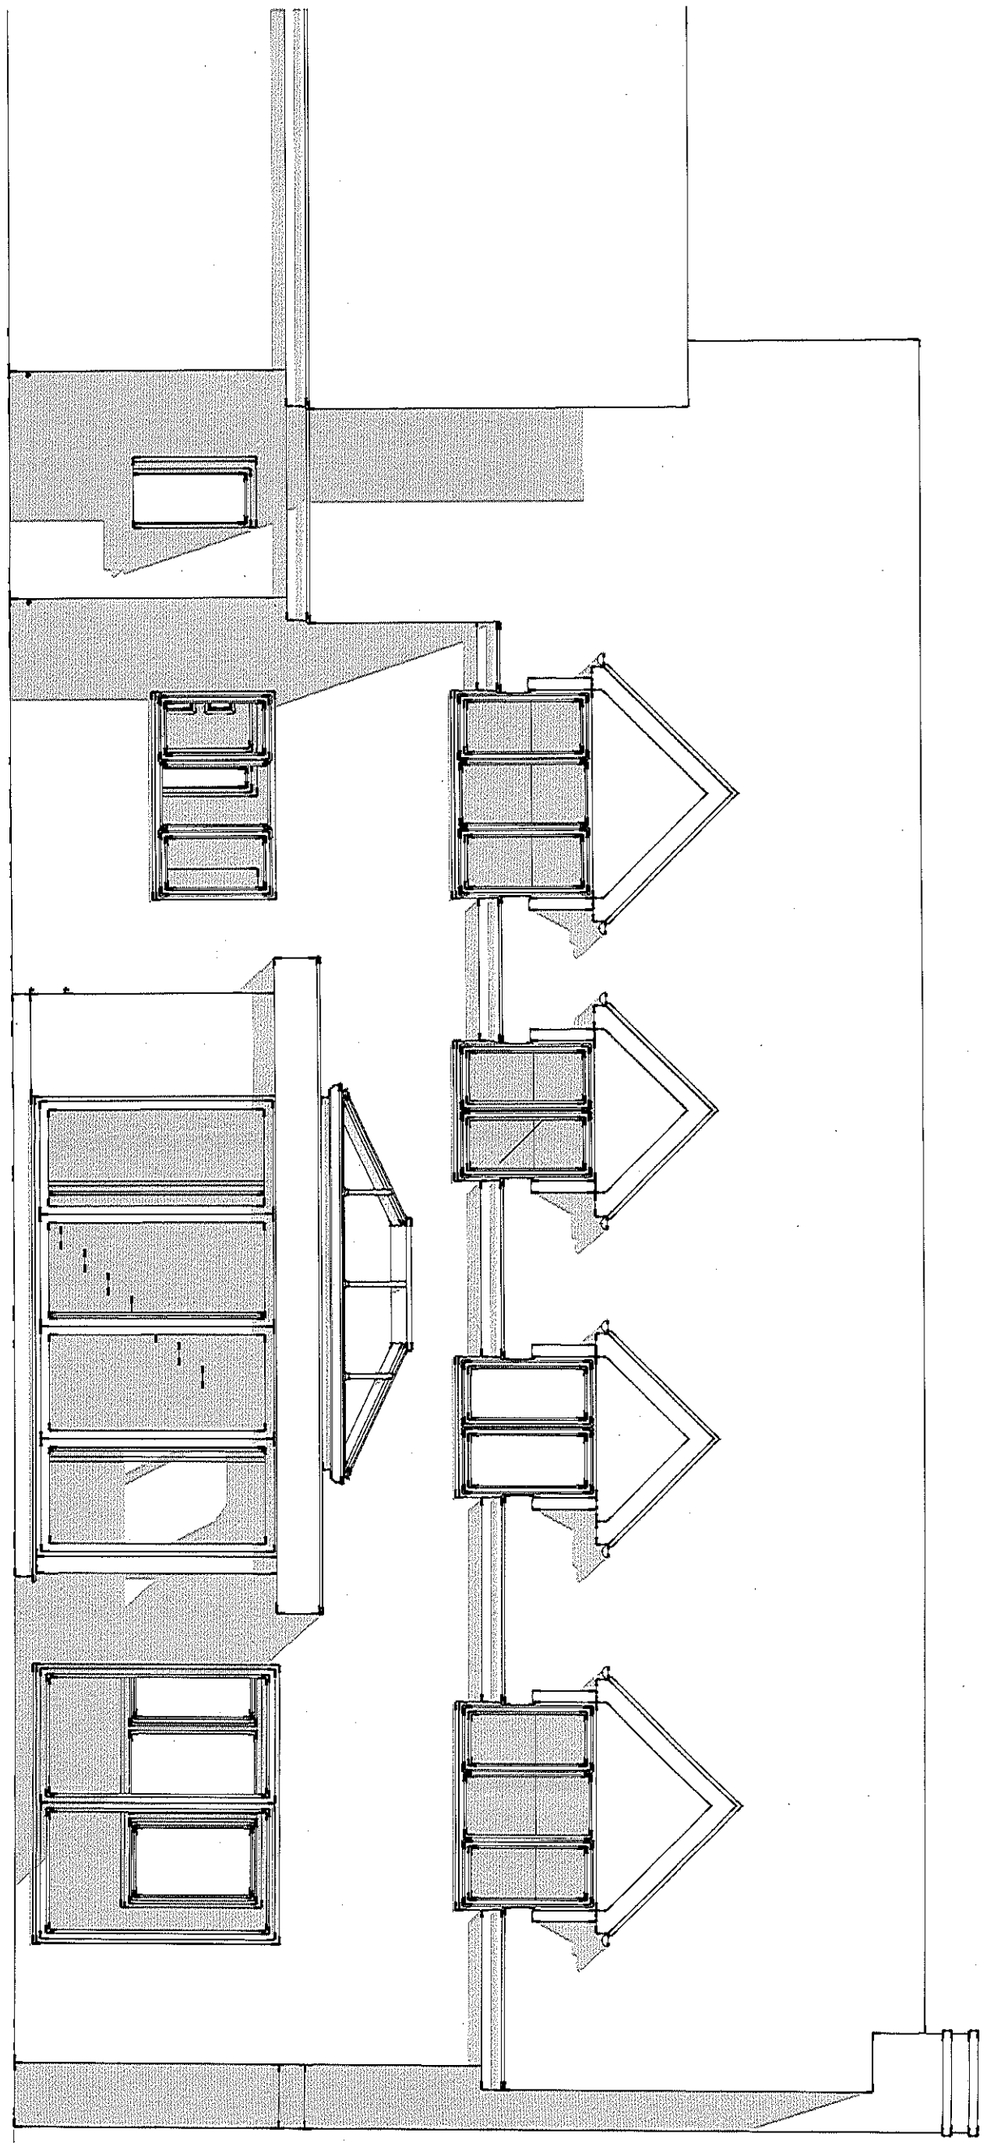

Scale 1:50

A 06

SOUTH ELEVATION

DATE
10, 3, 2015
DRAWN BY
GG

PROJECT :-TOWERS

CLIENT
Mr & Mrs Towers
1
18 Charlecote Drive
Chandlers Ford
SO53 1SF

AGENT
G Greenwood
11 Canadian Ave
Salisbury
Wilts
SP2 7JL
01722 321541

Rococo