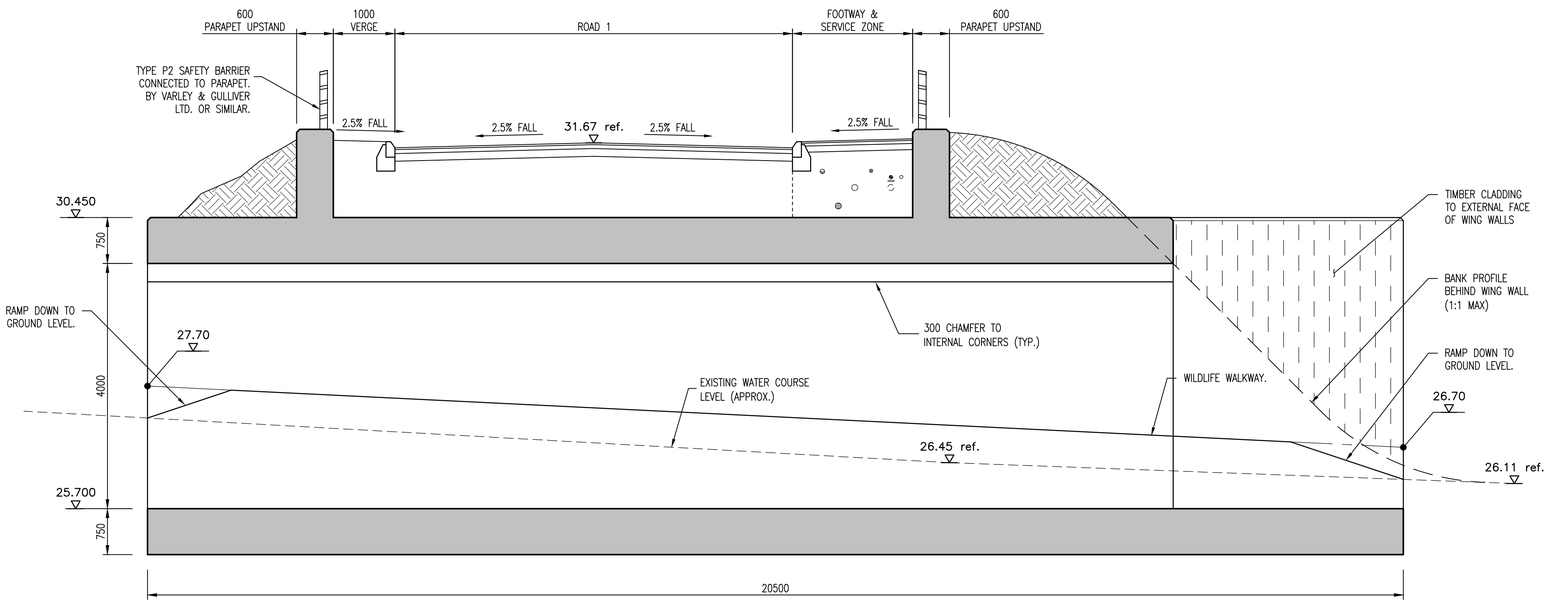

SECTION A–A

SCALE 1:50

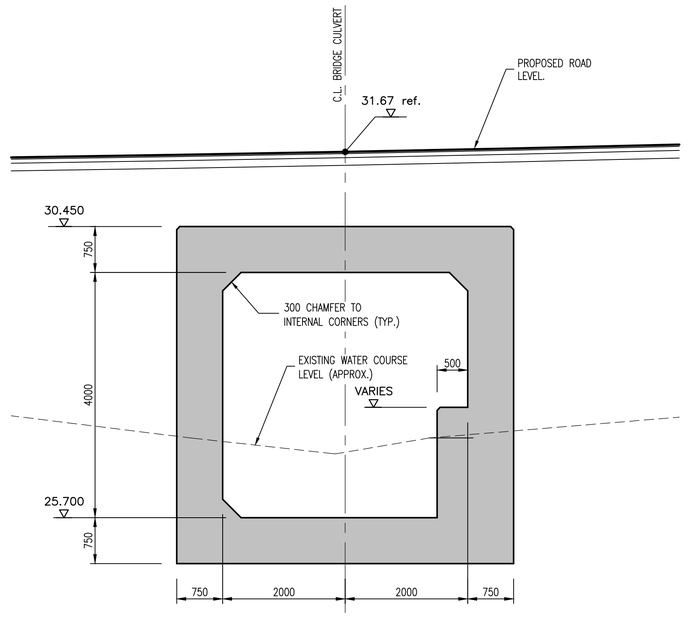

SECTION B–B

SCALE 1:50

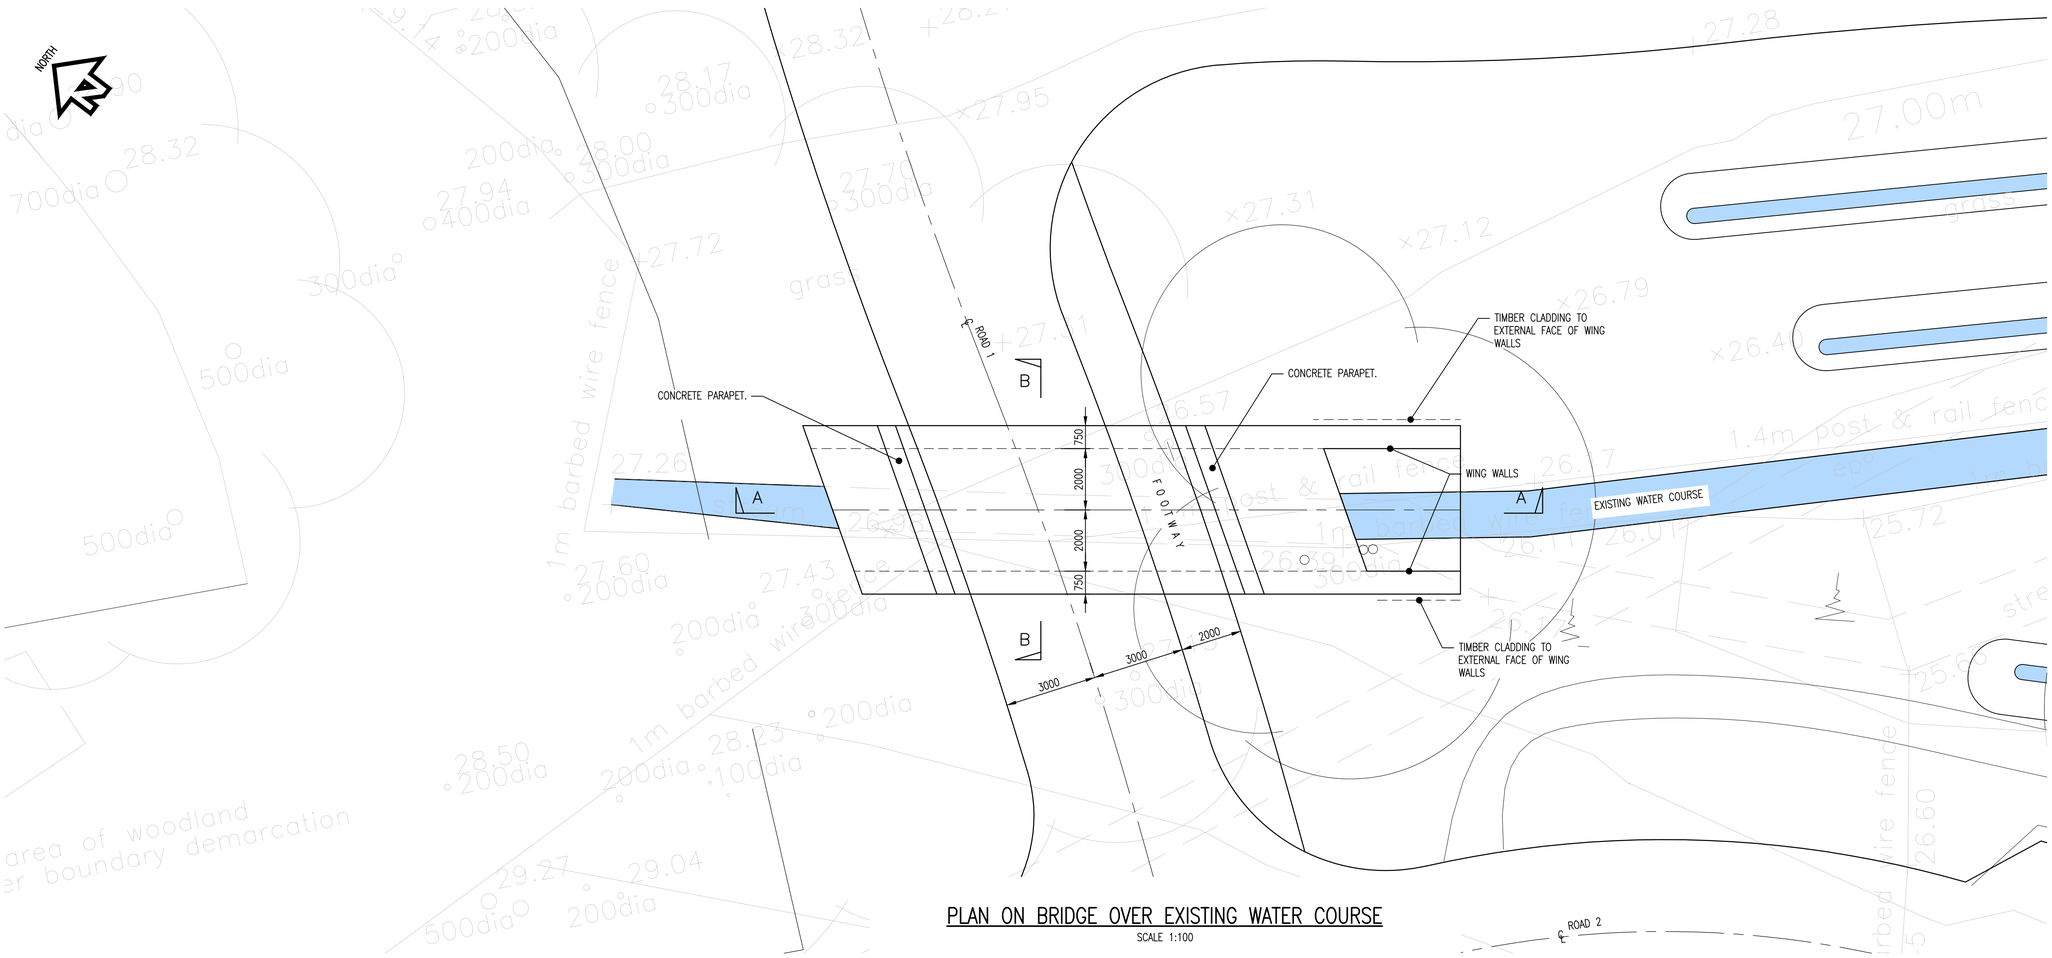

PLAN ON BRIDGE OVER EXISTING WATER COURSE

SCALE 1:100

NOTES:

1. THIS DRAWING IS COPYRIGHT AND SHOULD NOT BE REPRODUCED WITHOUT APPROVAL.

2. THIS DRAWING TO BE READ IN CONJUNCTION WITH THE ARCHITECTS DRAWINGS. ANY DISCREPANCIES ARE TO BE BROUGHT TO THE ATTENTION OF BOTH PARTIES IMMEDIATELY.

3. ANY DIMENSIONS/LEVELS INDICATED 'ref.' REFER TO ASSUMED/EXISTING DIMENSIONS WHICH ARE TO BE SITE CHECKED PRIOR TO THE COMMENCEMENT OF ANY WORK.

THE CONTRACTOR IS TO MAKE PROVISION FOR BRIDGE PARAPET SAFETY BARRIER TYPE P2 & TENSIONED CORRUGATED FLARED APPROACH BEAMS BY VARLEY & GULLIVER LTD. OR SIMILAR. ALL IN ACCORDANCE WITH THE DEPARTMENT OF TRANSPORT DETAILS/REQUIREMENTS.

REINFORCEMENT ESTIMATE FOR BRIDGE CULVERT = 195 kg/m3.

TENDER

Version	Amendment	Revised by and date	Checked by and date	Approved by and date
T1	TENDER	HDL/10.16	HDL/10.16	HDL/10.16

ORIGINAL DRAWING SIZE – A1

CAD REF. .

X–REFS: . . .

HAMILL DAVIES LIMITED
Consulting Civil and Structural Engineers

Client: FOREMAN HOMES LTD.

Project: THE 'JEZEPH' LAND, PROVIDENCE HILL

Drawing Title: PROPOSED BRIDGE CULVERT OVER EXISTING WATER COURSE

Purpose: TENDER

Drawn HDL

Designed

Scale: 1:100 @ A1

Issuing Office: SWANMORE

Telephone: 01489 893 596

Drawing Number: 15–2545–4061

Version: T1