


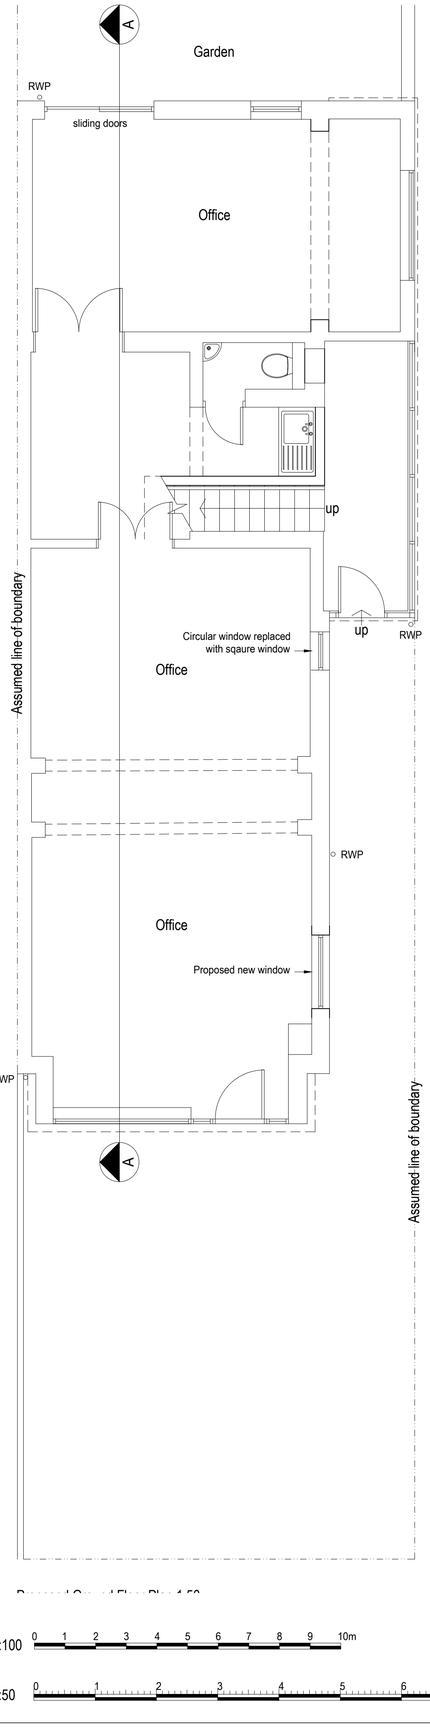


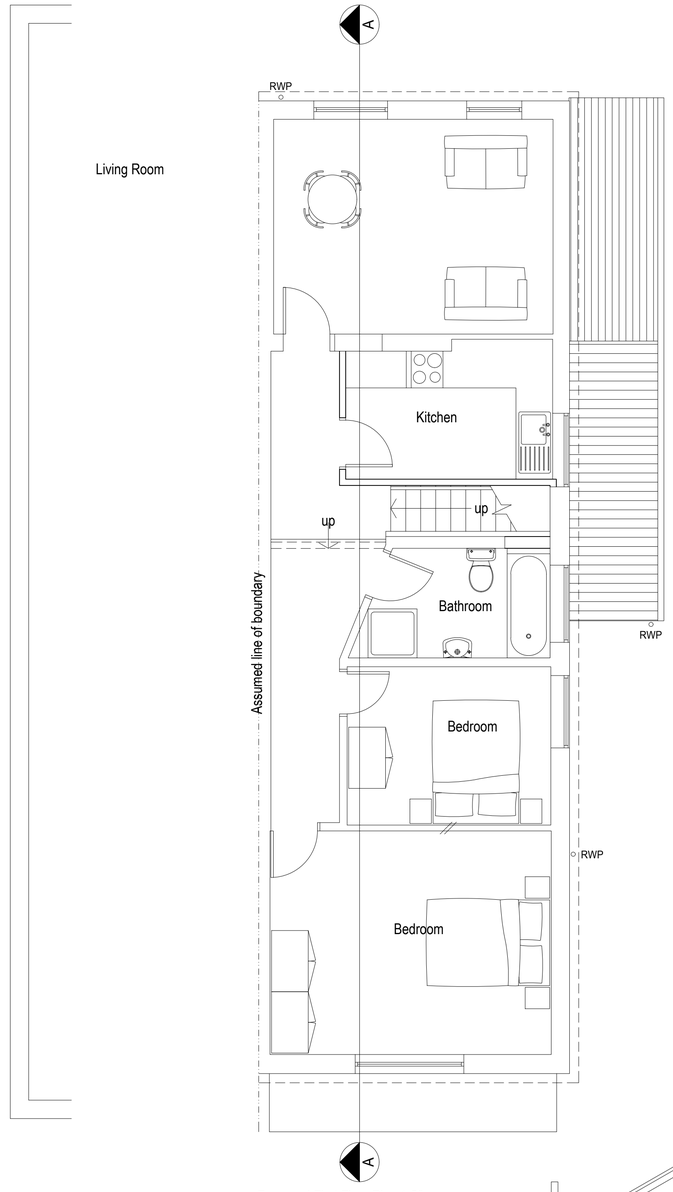


Proposed First Floor Plan 1:50

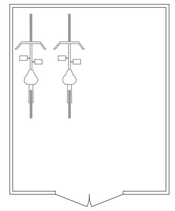


Proposed Plan 1:50

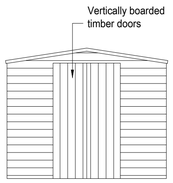


Proposed Front Elevation 1:50

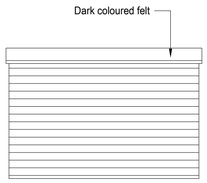

Proposed Side Elevation 1:50

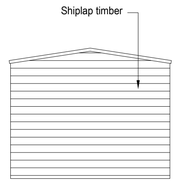

Proposed Rear Elevation 1:50

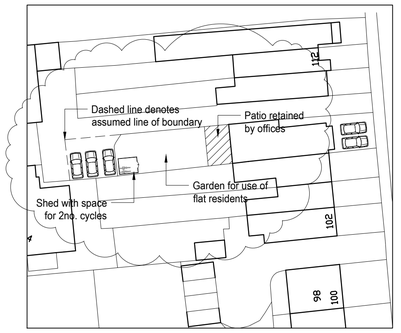


Block Plan 1:500


1:500 0 10 20 30 40 50m




Proposed Front Elevation 1:100

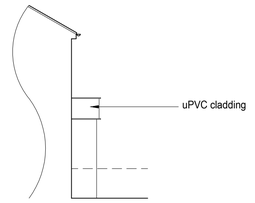

Proposed Part Side Elevation 1:100

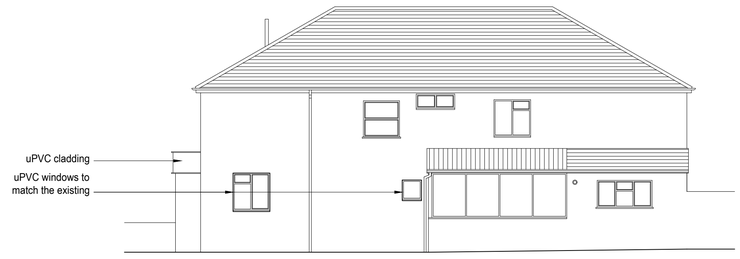

Proposed Side Elevation 1:100

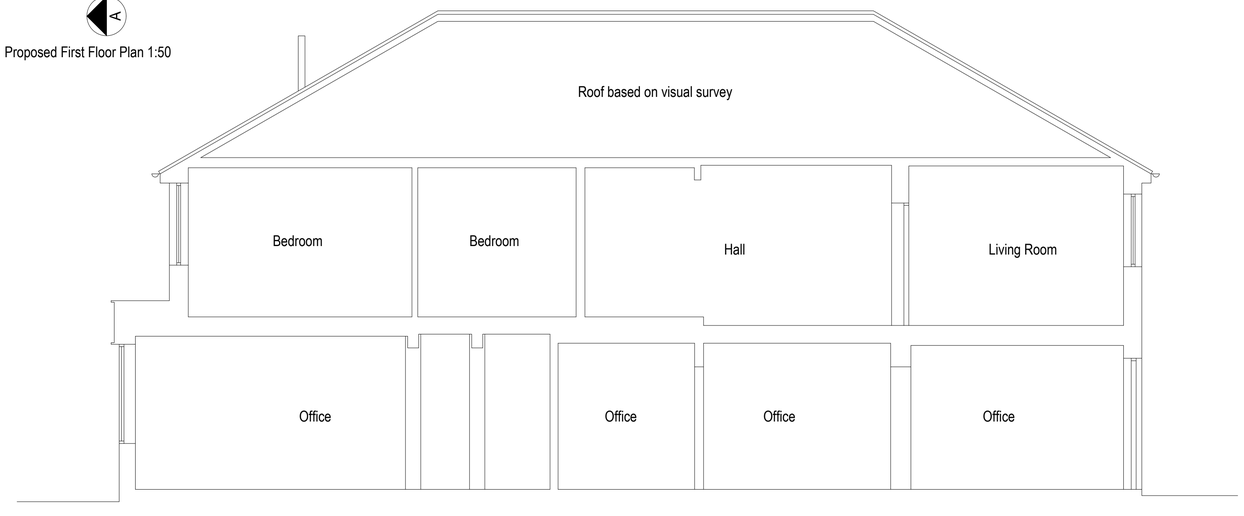

Proposed Section A-A 1:50

1:100 0 1 2 3 4 5 6 7 8 9 10m

1:50 0 1 2 3 4 5 6 7 8 9 10m

No elevational changes to rear

Rev. A - 18.11.15 - Amendments as bubbled amendments

bpm Architectural Services Limited

client	Maxx Media
project	108 Park Road Chandlers Ford Eastleigh, Hants SO53 1HY
project ref:	1380
Drawing No.	02A
drawing title	Proposed plans, section and elevations
drawn by	C Darby
date	Sep 15
scale	1:50/100@ A1

www.bpmnet.co.uk
info@bpmnet.co.uk

Do not scale off drawing, check all dimensions on site before work is commenced. All goods materials workmanship to conform with current building regs BSS and COP's