

Front Elevation

620 Fascia Sign - Logotype

Scale 1:10

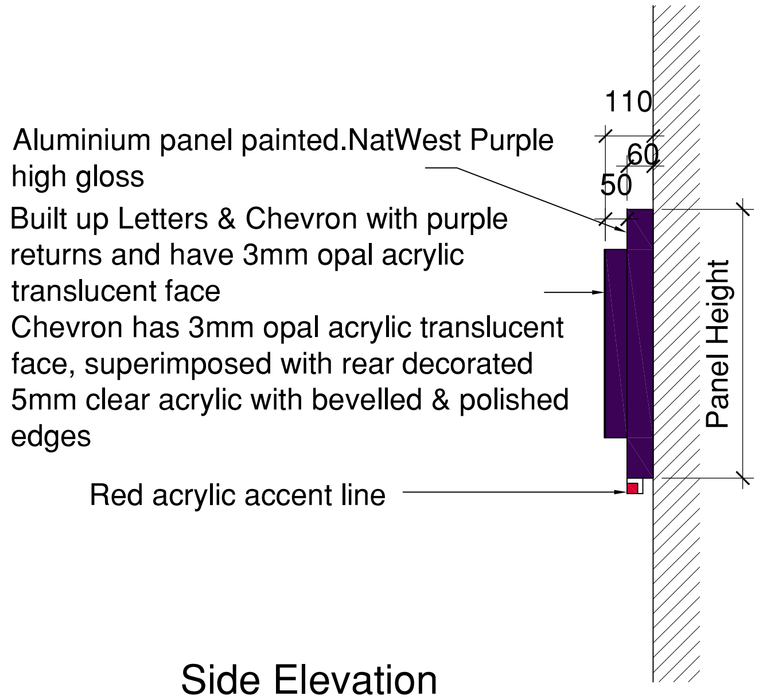

Side Elevation

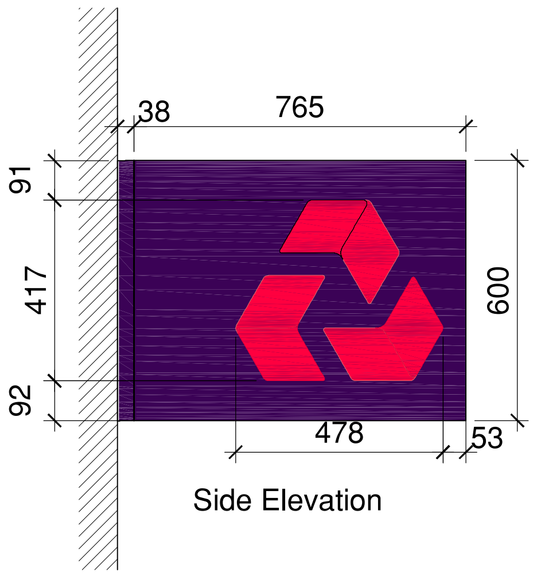

Side Elevation

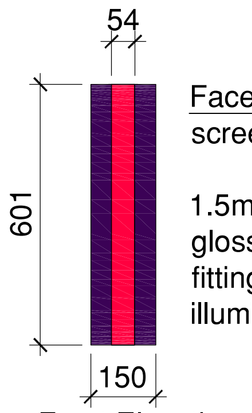

Front Elevation

Face panel- 6mm low ion toughened glass screen printed to the rear.

1.5mm aluminum shroud finished in high gloss NatWest purple. All fixtures and fittings behind the sign itself. Red detail strip illuminated by red LED Flexistrip IP67.

Projecting Sign

600 Fascia & Projecting Sign

Scale 1:10

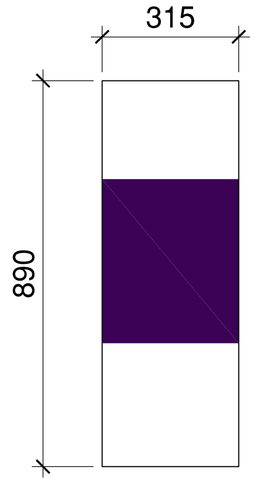

10mm clear acrylic panel reverse decorated leaving window for opening hours insert panel fitted to recessed fixing trat painted purple.

Address panel

Scale 1:10

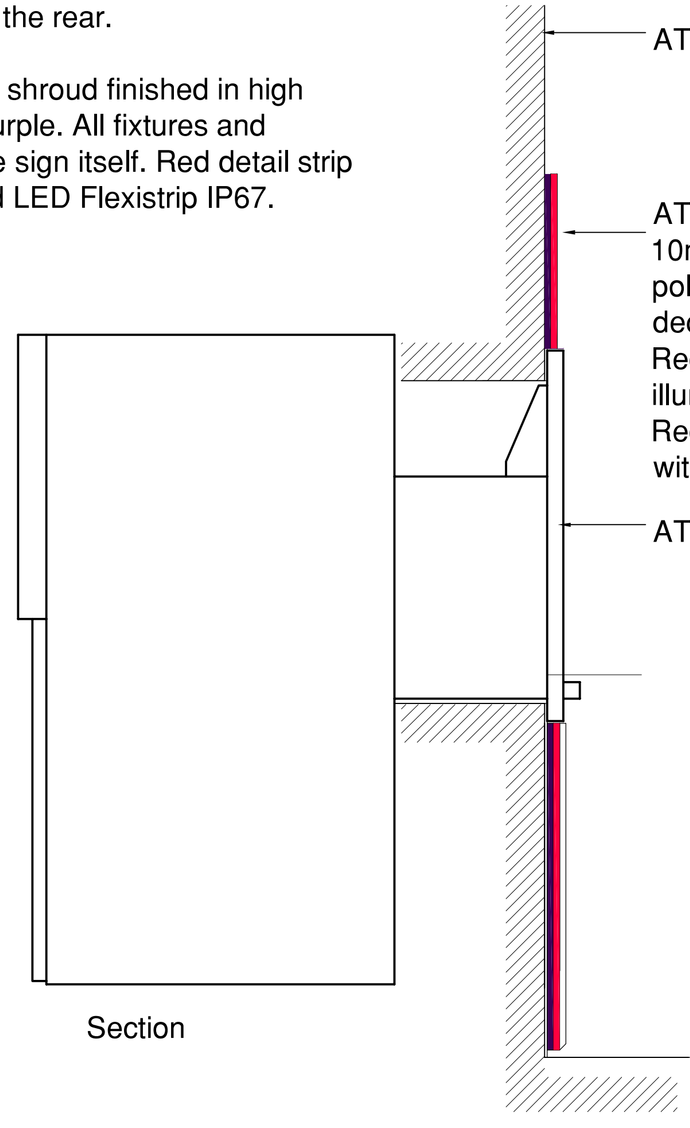

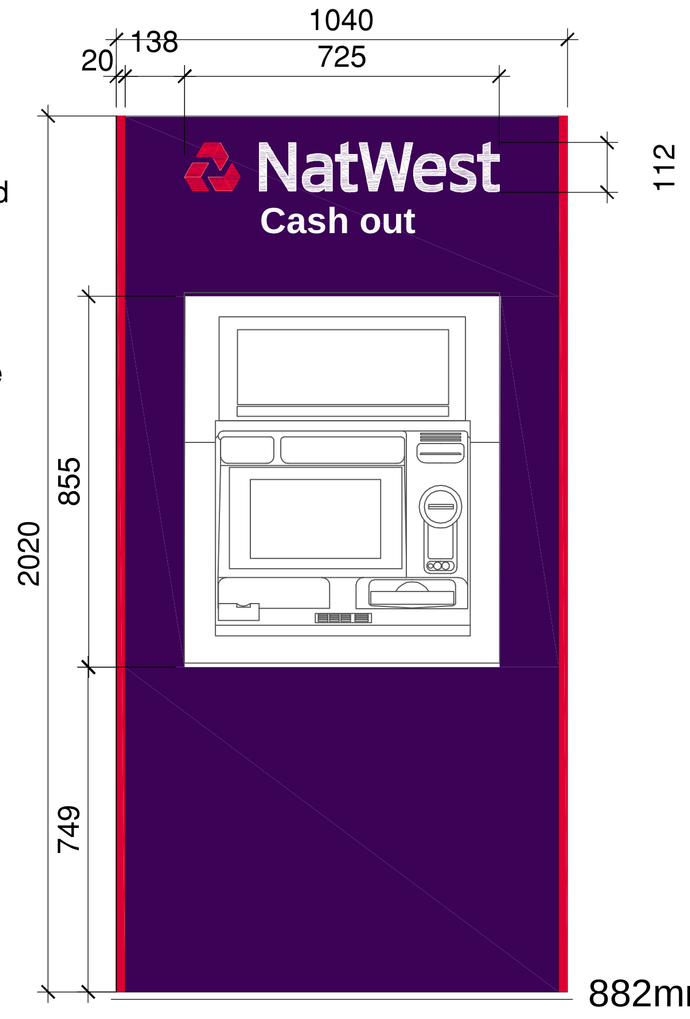

Front Elevation

ATM Collar Setting Out

Scale 1:10



Group Property

Notes:

This drawing is the copyright and property of The Royal Bank of Scotland plc.
It must not be copied or published without written consent.

Please work to figured dimensions

STYLES&WOOD DESIGN
Aspect House
Manchester Road
Altrincham WA14 5PG
t: +44 (0)161 926 6000
www.stylesandwood.co.uk

PLANNING

rev	description	date

RBS
The Royal Bank of Scotland Group

project
CHANDLER'S FORD
EASTLEIGH
HANTS, SO53 2UA

title
ATM & SIGNAGE DETAILS

AS PROPOSED PLANNING

scale			
	1:10 @A1		
drn	EMS	chk	app
date	15/12/14	date	date

consultants' drawing number
D0572-345-007

brand

rbs drawing number
6841/G1/SD

rev.