
LOCATION FOR
PROPOSED MUGA

(REFER TO DRWG NO.
RTCS131_LAYOUT FOR DETAILS)

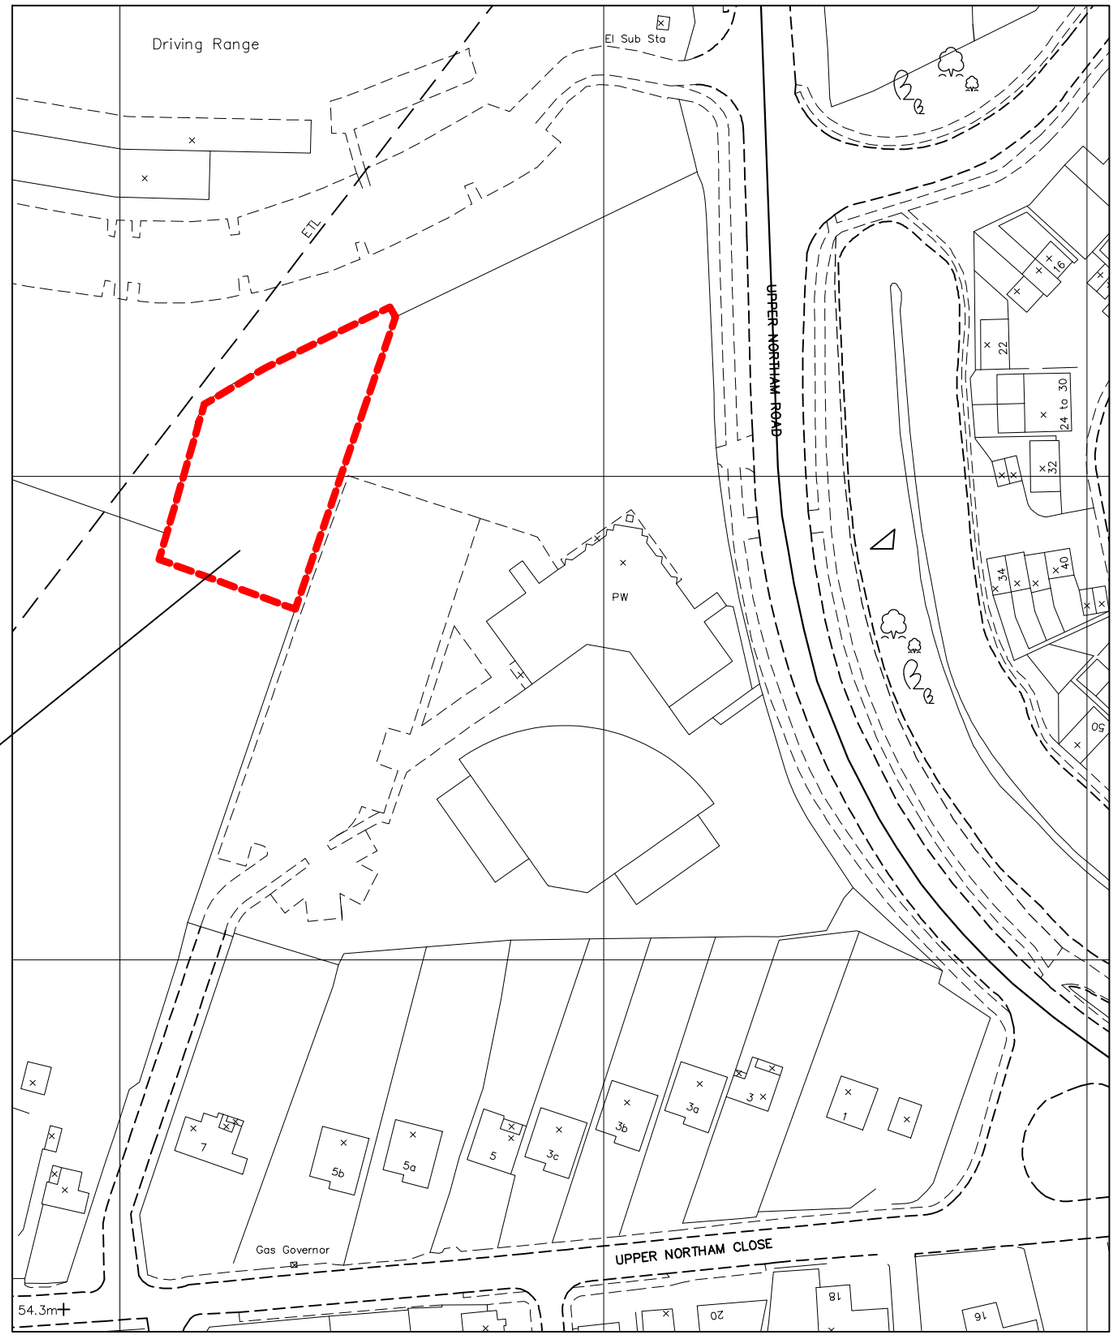

LOCATION PLAN

Scale 1:1250 @ A3

N
NORTH

General Notes

All measurements are in millimeters unless otherwise specified

Do not scale off this drawing

Rev	Detail	Date	Initial
B	Revised Planning	17/05/2013	RC
A	Planning	03/03/2013	RC

Vita Play Ltd
12 Momford Road,
Oliver's
Battery,Winchester,
Hampshire. S022 4LE

Where the fun begins
Tel: 01962 620874
Email: info@vitaplay.co.uk

KINGS COMMUNITY CHURCH

PROPOSED MULTI USE GAMES AREA

Drawing No. RTCS 131_LOCATION	Drawn by RC
Date 17/05/2013	Checked by SW
Scale 1:1250 @ A3	Revision B