Proposed location of single storey Portakabin Building

N

Proposed location of single storey Portakabin Building.

4nr Existing Oak trees to remain on site

Existing Spiral Staircase

Existing fence to be re-erected in proposed locations

Proposed Foul Drainage Route

Proposed Surface Water Route to soakaway

Wildern School

(Secondary)

BLOCK PLAN
scale 1:200

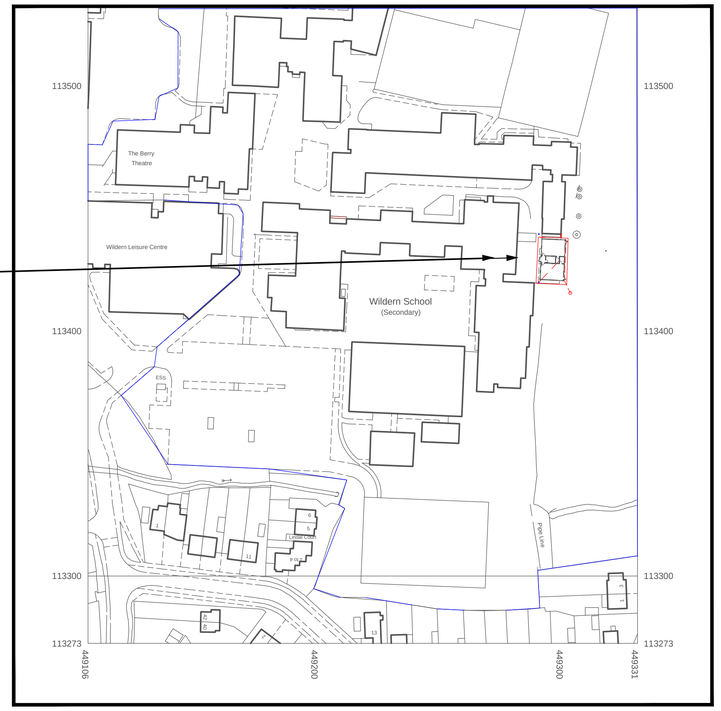

Crown Copyright 2006
Reproduction in whole or in part is prohibited
without the prior permission of Ordnance Survey.

LOCATION PLAN
scale 1:1250

© Portakabin Limited 2000
This drawing is the property of Portakabin Limited,
it must not be copied or reproduced or divulged
to anyone without written permission.

Portakabin **Total Solutions**

Proposed Temporary Portakabin Science Practical Classrooms at;

Wildern School, Wildern Lane, Hedge End, Southampton, SO30 4EJ

Date: 28th February 2014

Scale : 1:200 & 1:1250

Drawing Number TSLP220105502 revA