
7 CHESTNUT CLOSE, SO53

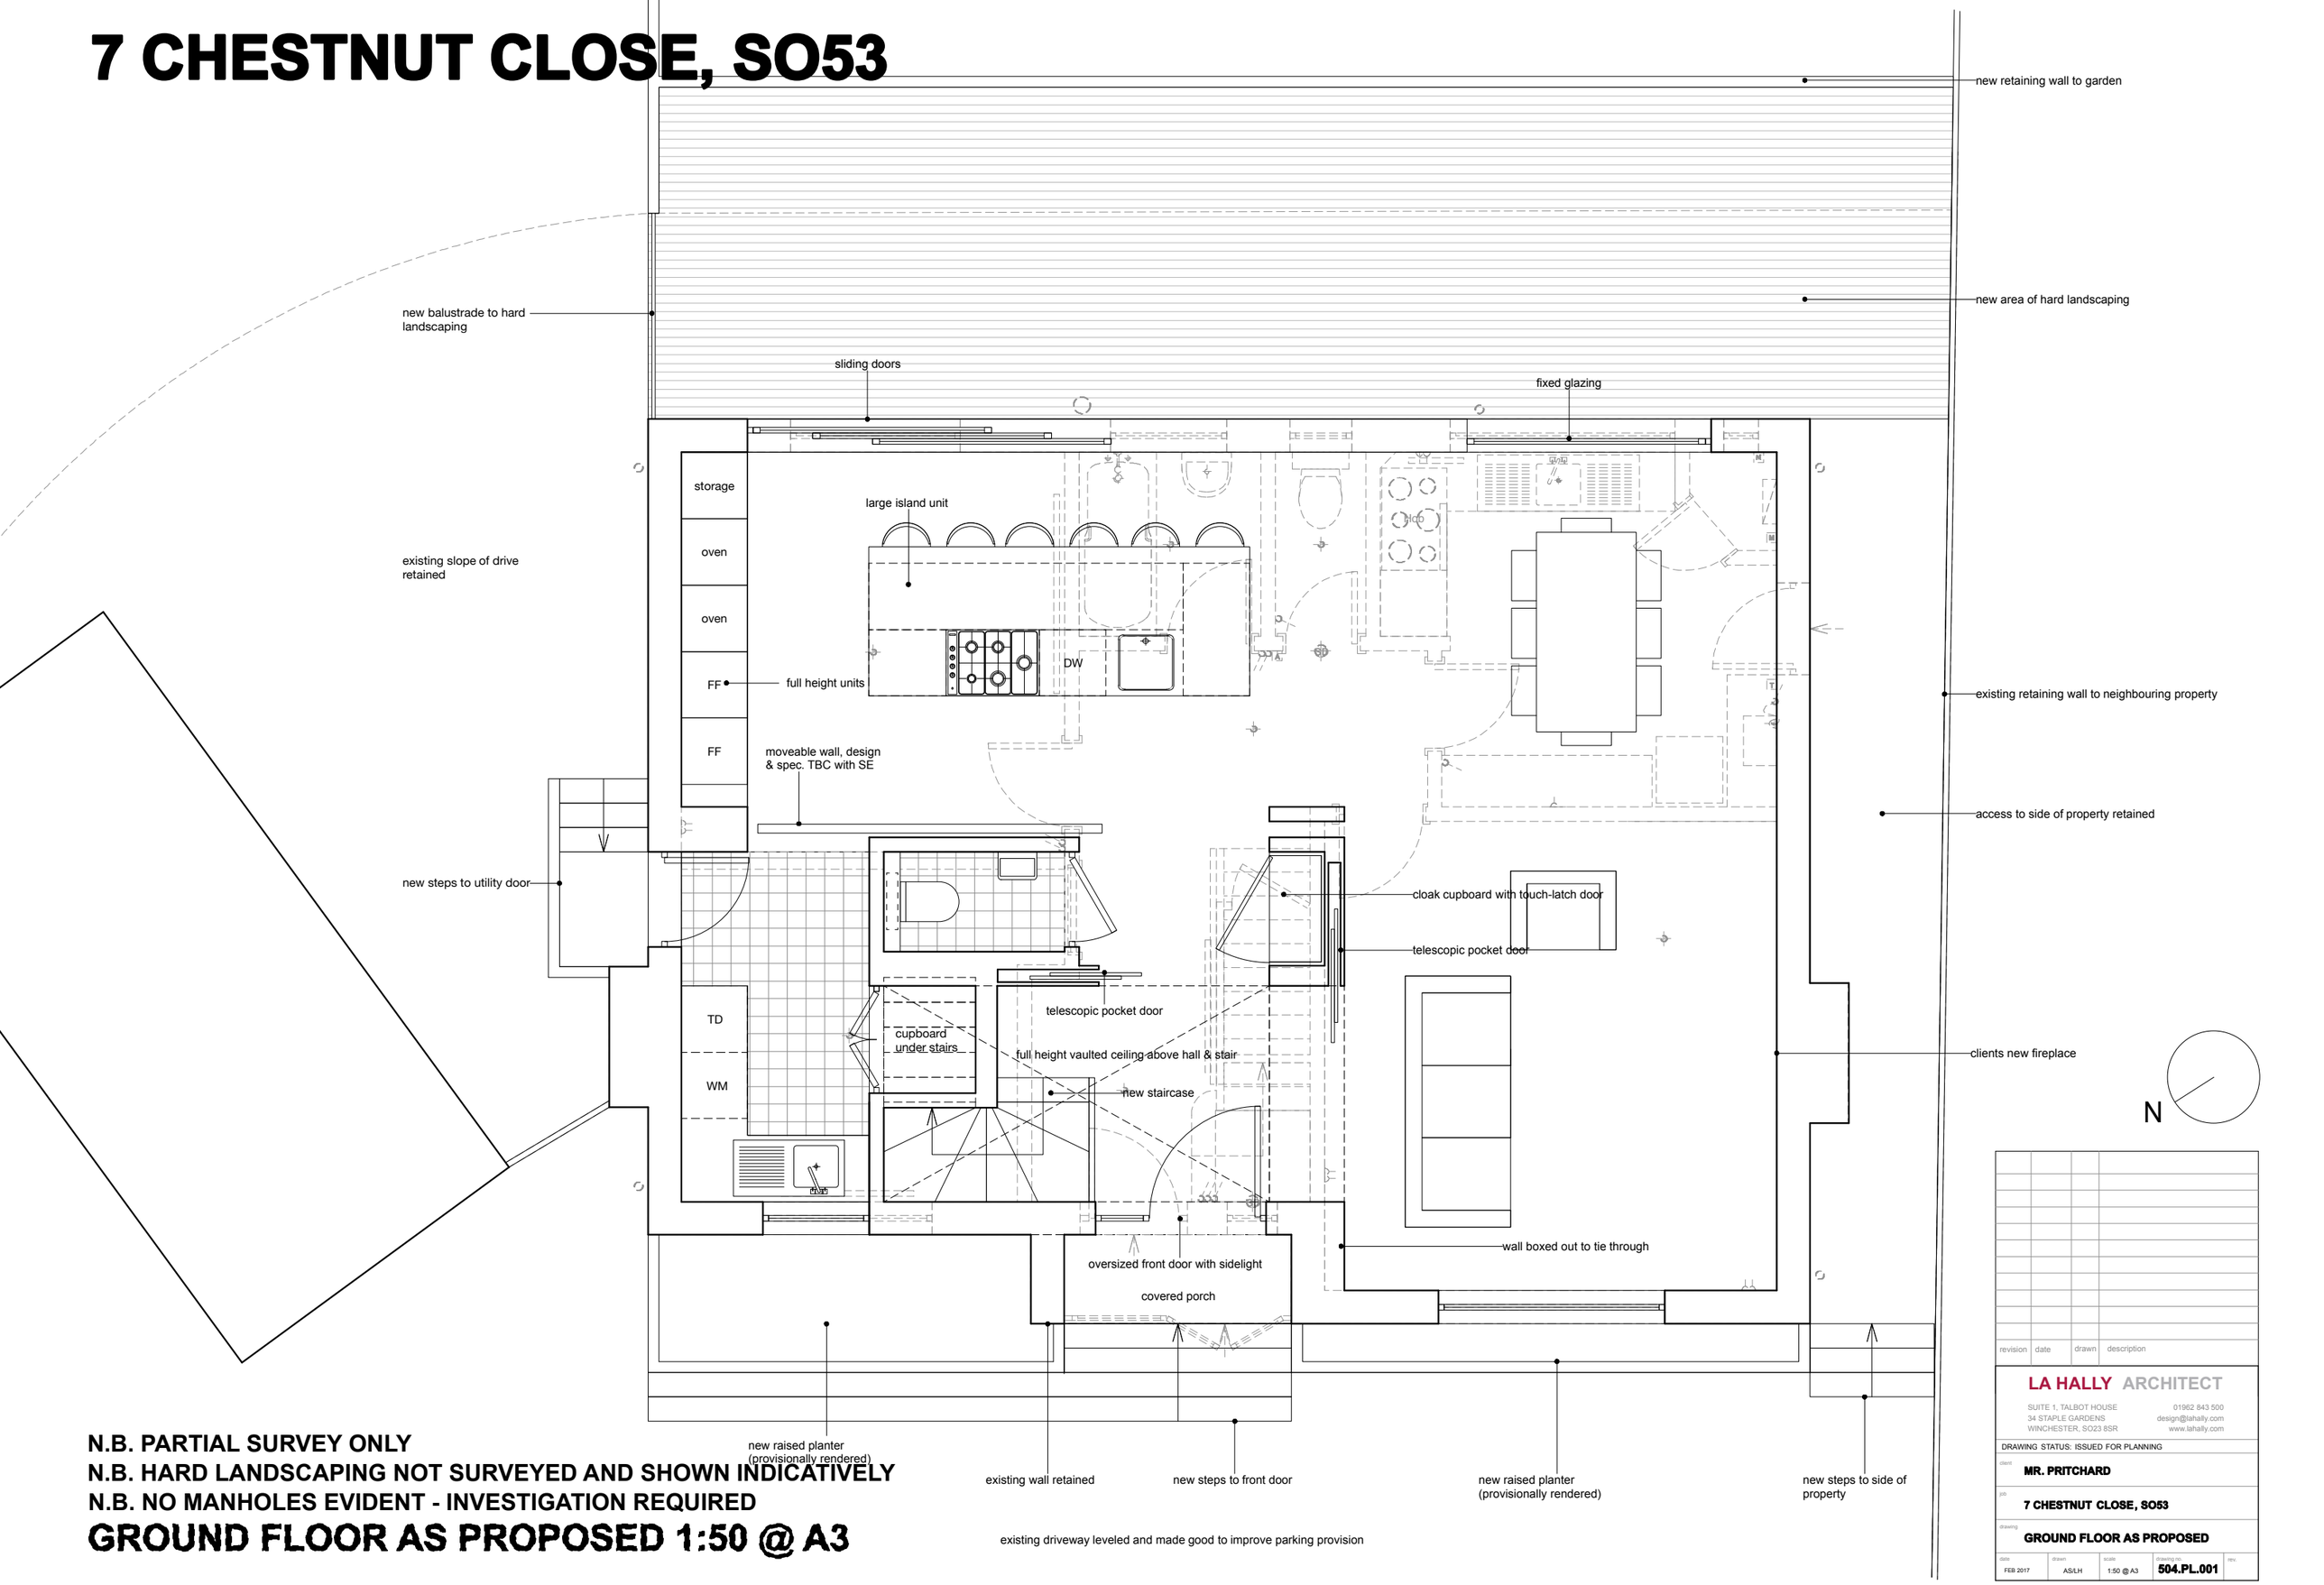

N.B. PARTIAL SURVEY ONLY
N.B. HARD LANDSCAPING NOT SURVEYED AND SHOWN INDICATIVELY
N.B. NO MANHOLES EVIDENT - INVESTIGATION REQUIRED

GROUND FLOOR AS PROPOSED 1:50 @ A3

revision	date	drawn	description

LA HALLY ARCHITECT
SUITE 1, TALBOT HOUSE
34 STAPLE GARDENS
WINCHESTER, SO23 8SR
01962 843 500
design@lahally.com
www.lahally.com

DRAWING STATUS: ISSUED FOR PLANNING

client: **MR. PRITCHARD**

job: **7 CHESTNUT CLOSE, SO53**

drawing: **GROUND FLOOR AS PROPOSED**

date	drawn	scale	drawing no.	rev.
FEB 2017	AS/LH	1:50 @ A3	504.PL.001	