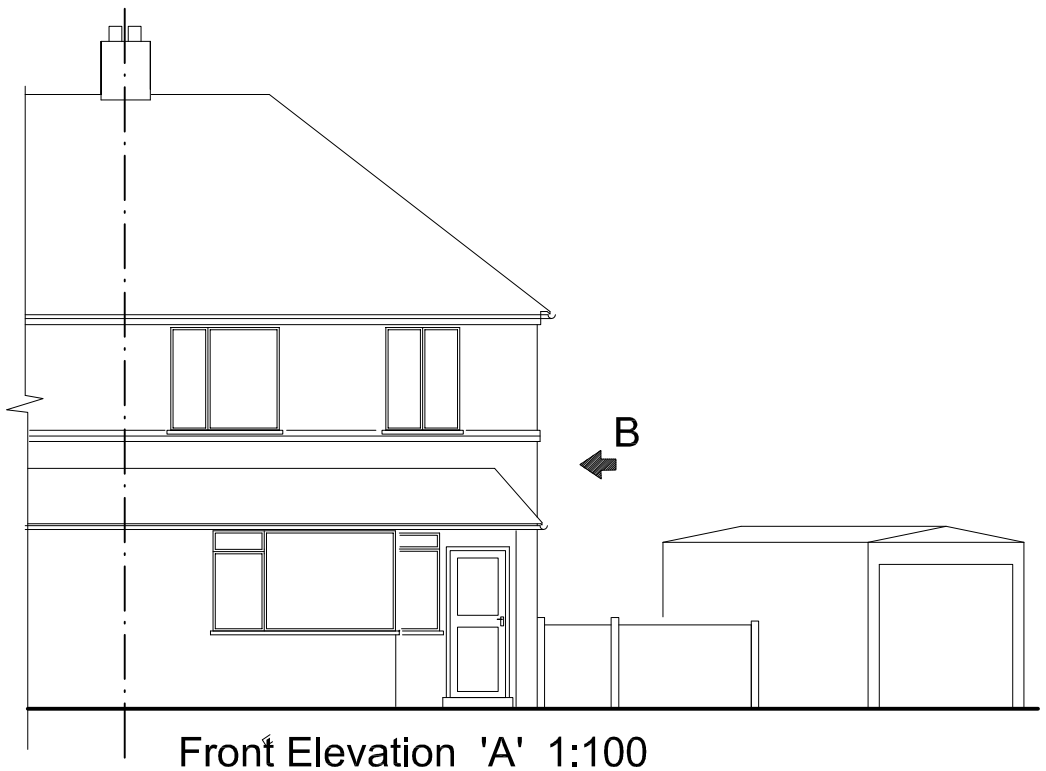

Front Elevation 'A' 1:100

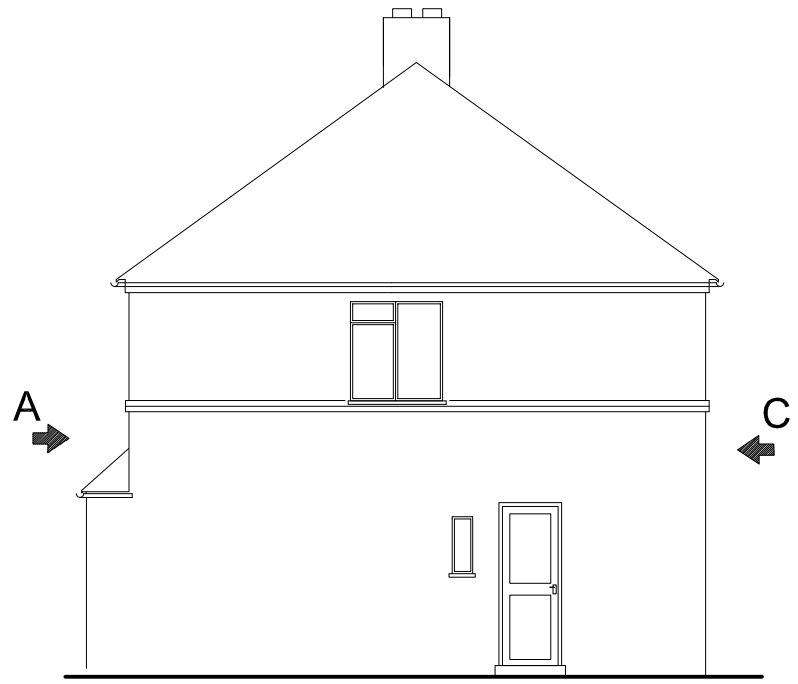

Side Elevation 'B' 1:100

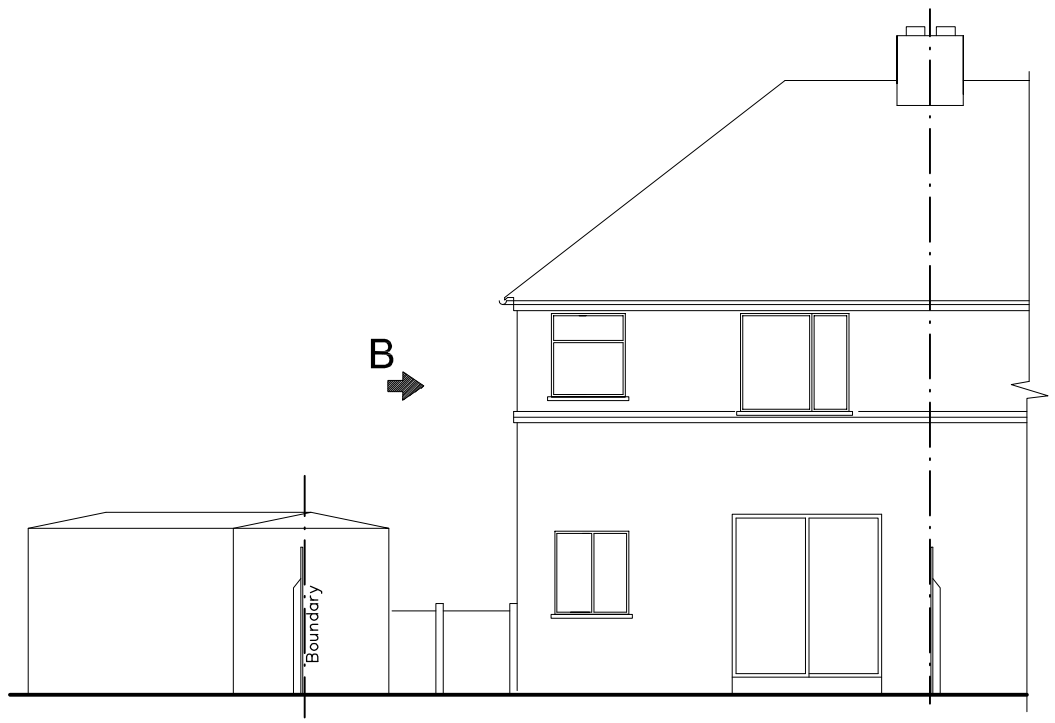

Rear Elevation 'C' 1:100

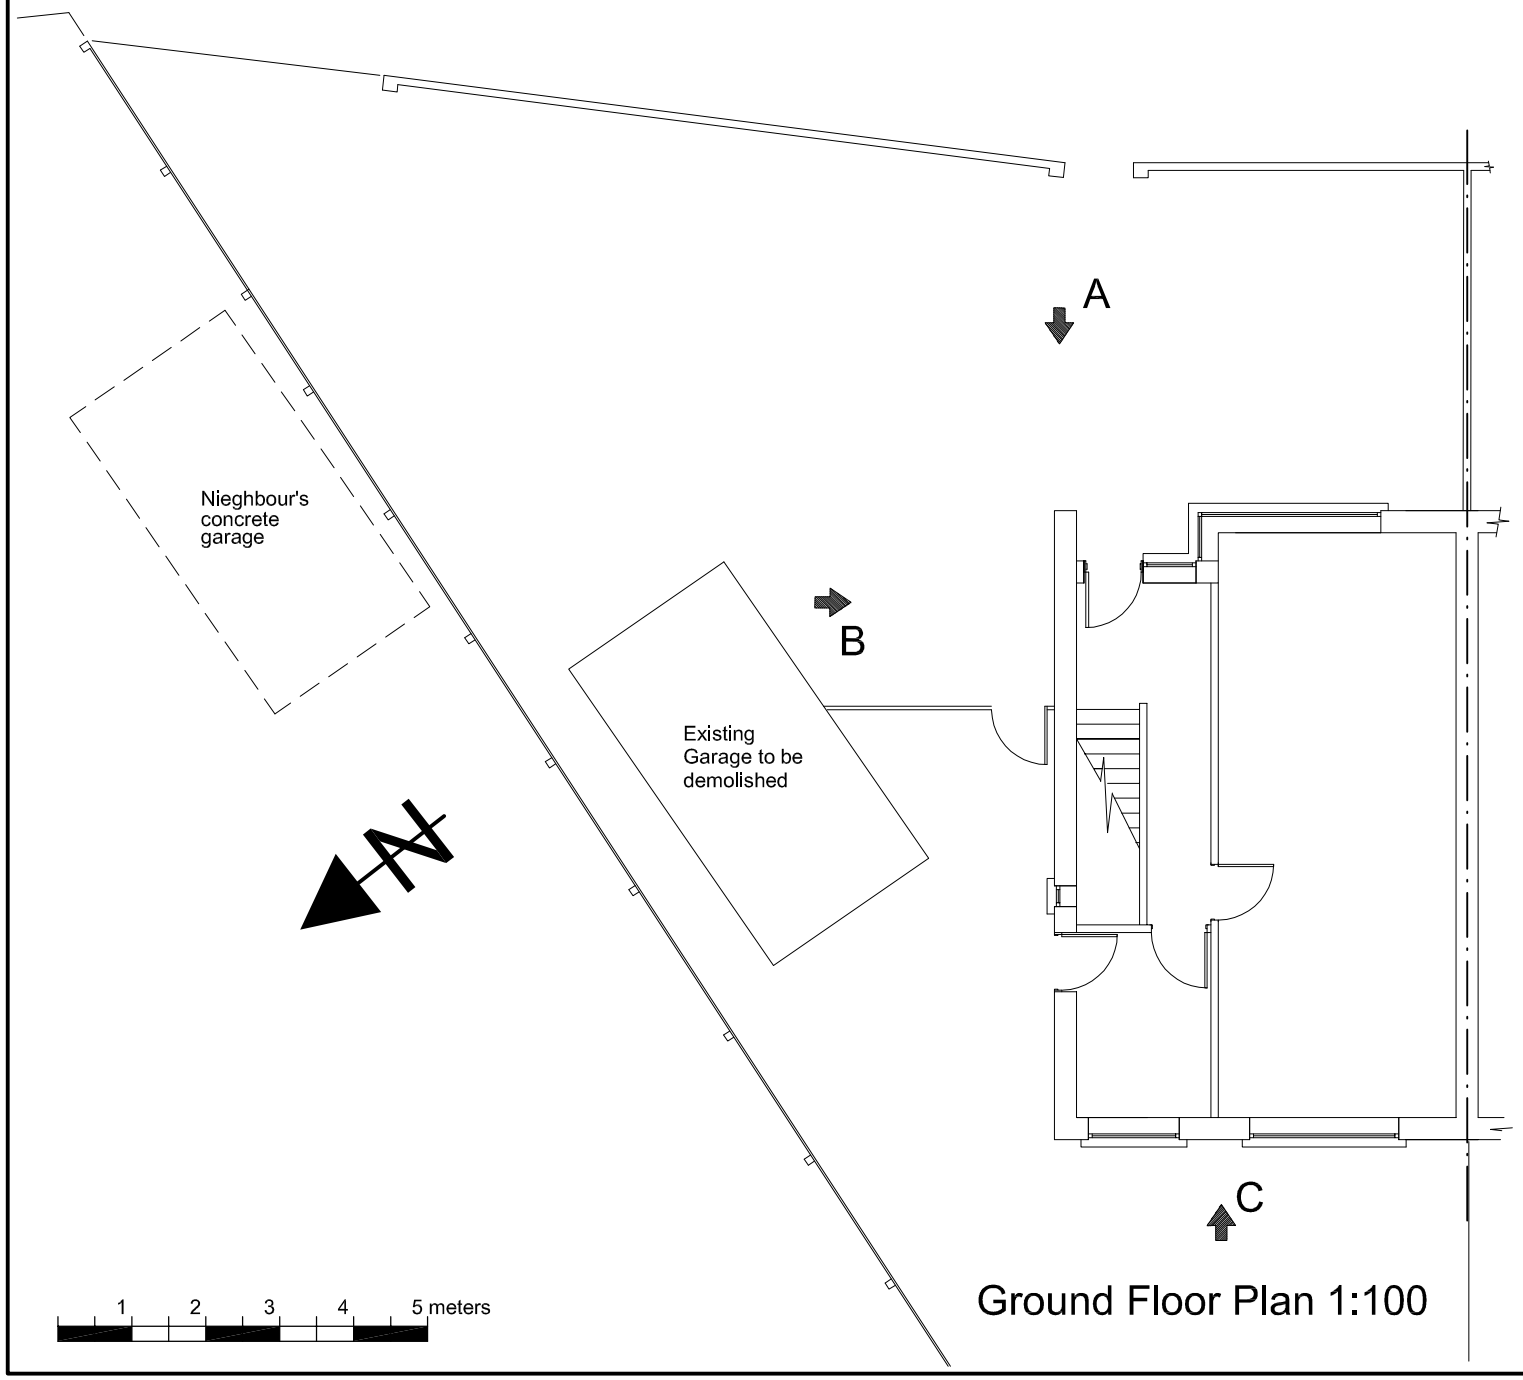

Ground Floor Plan 1:100

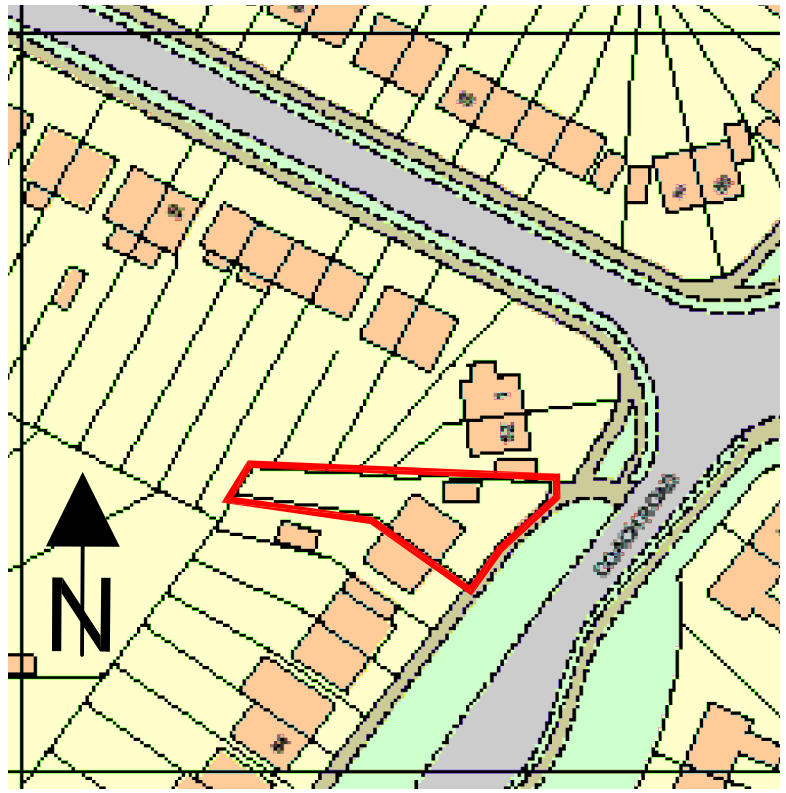

Location Plan 1:1250

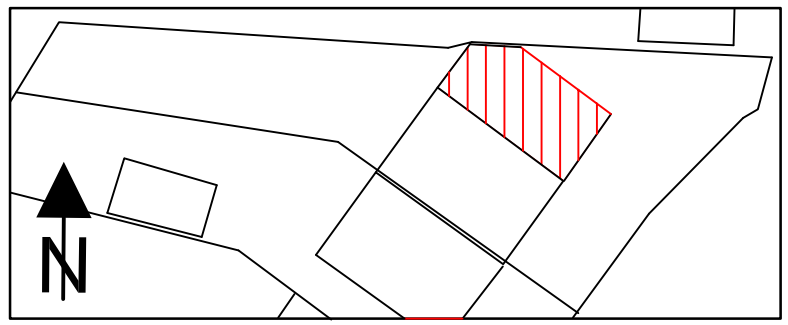

Block Plan 1:500

REVISION	DATE	DESCRIPTION
B	14.4.2011	Garage & ensuite removed following discusions with Clare Martin & re submitted
A	5.12.2010	SUBMITTED FOR APPROVAL TO EASTLIEGH COUNCIL

APS Architecture & Planning (Southampton) ltd 07870 219 029

Existing Layout, Location & Block plans.
54 Coach rd, Hamble, SO31 4LA

Client :- Mr R Gillespe

DRG. No. 101 B SCALE 1:100@A3 DATE 14.4.2011 BY TW