KNIGHT ARCHITECTURAL DESIGN
K.A.D. Ltd.
The Gatehouse, Admirals Wood
7 Coldeast Way
Salisbury Green
Southampton
SO31 7AT
m: 07801 346 479
t: 01489 660 194
e: Ian@k-a-d.co.uk

Client: MR & MRS HALIFAX

Drawing: TOBERMAR - NETLEY ABBEY

Project: PROPOSED WORKS

Scale	Date
1:100@A3	JUNE 15

Project no.	Sequential	Bldg/Floor	Detail	Rev
KAD	01	A	SK1	B

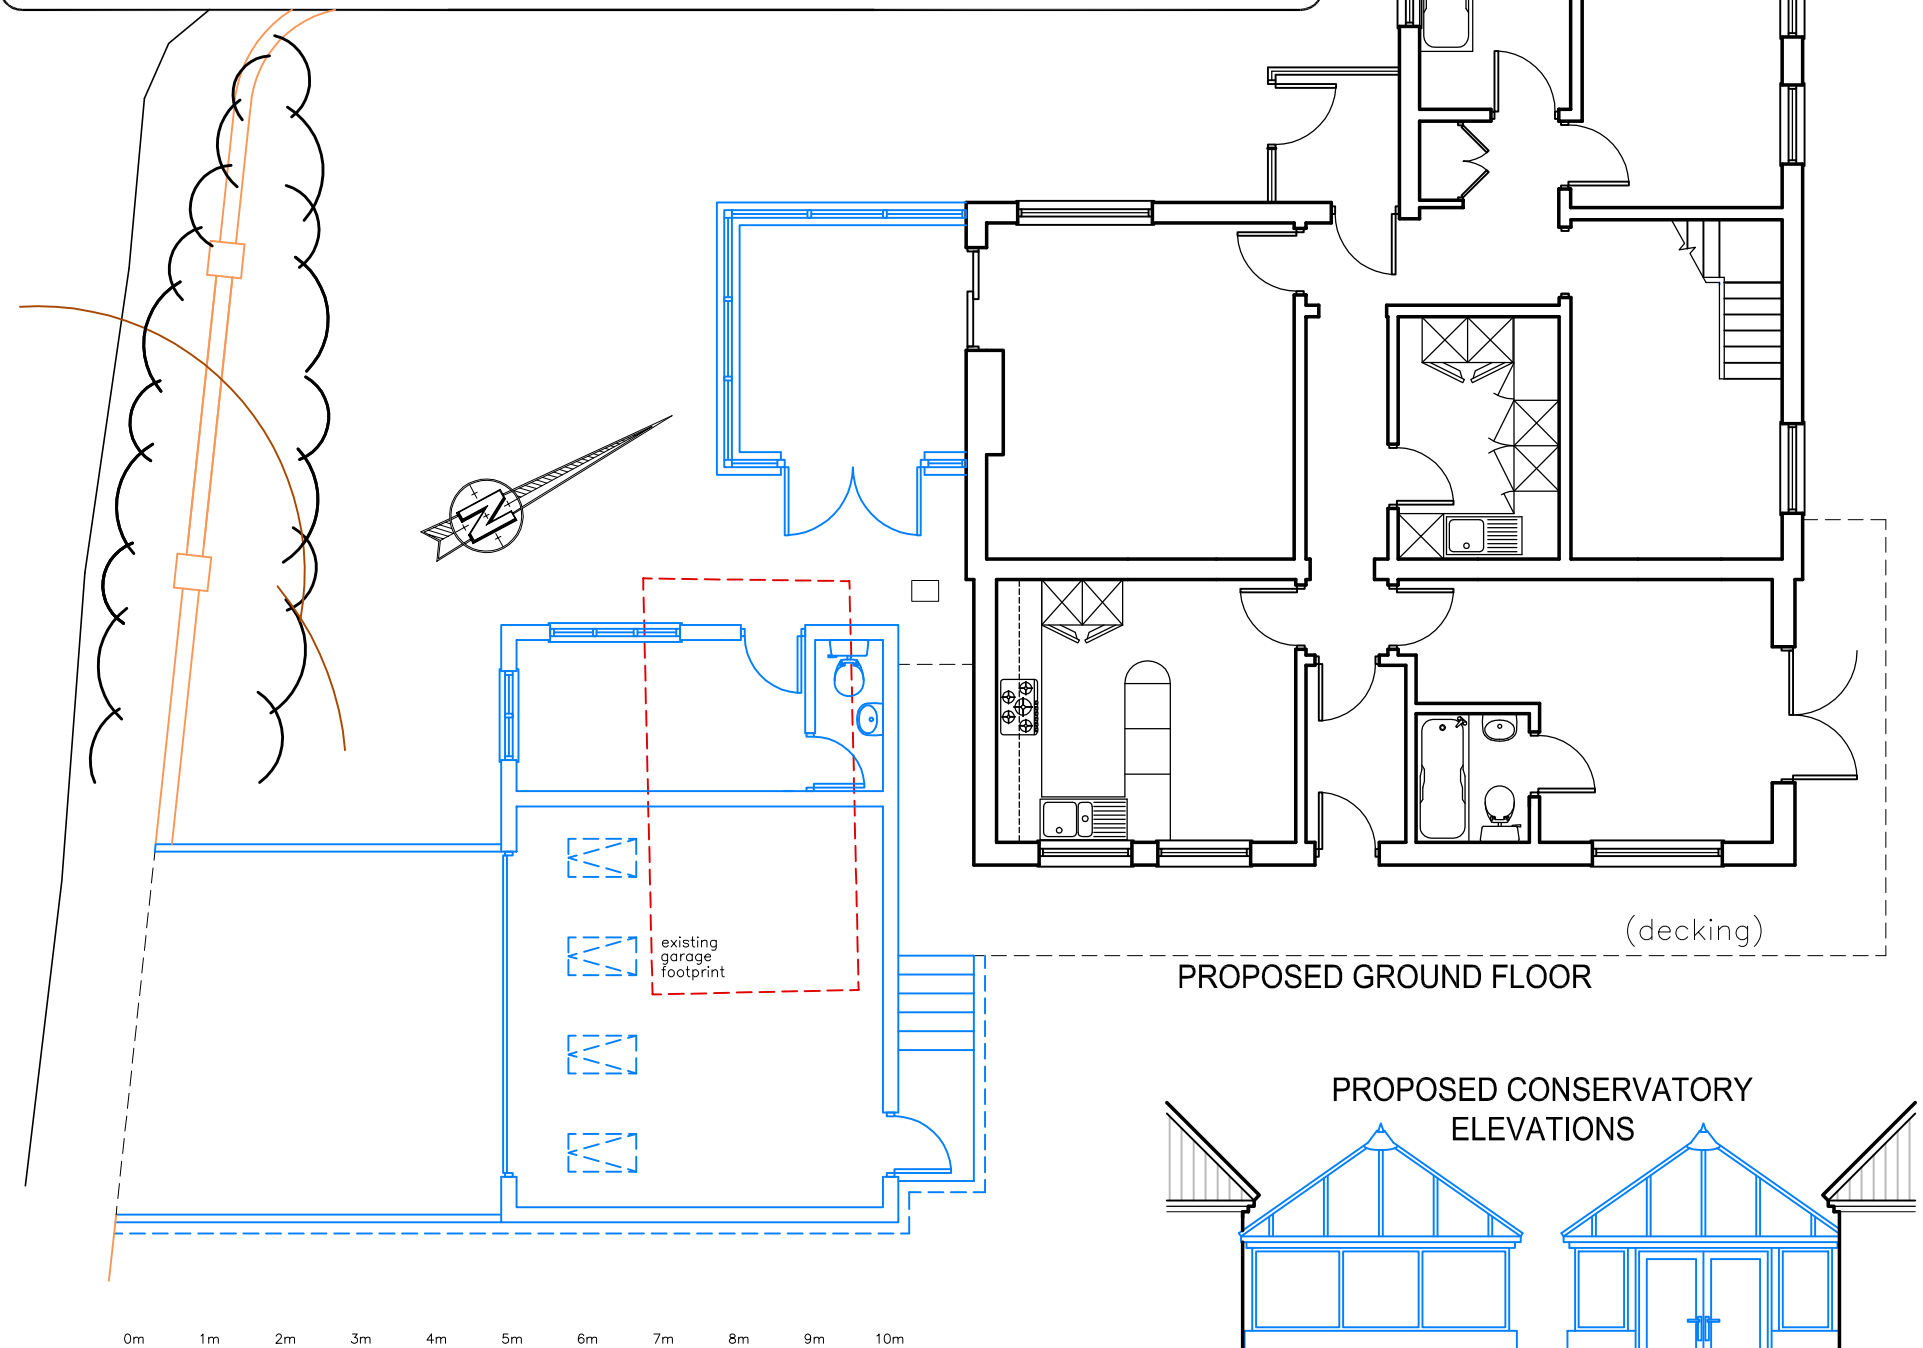

PROPOSED GROUND FLOOR

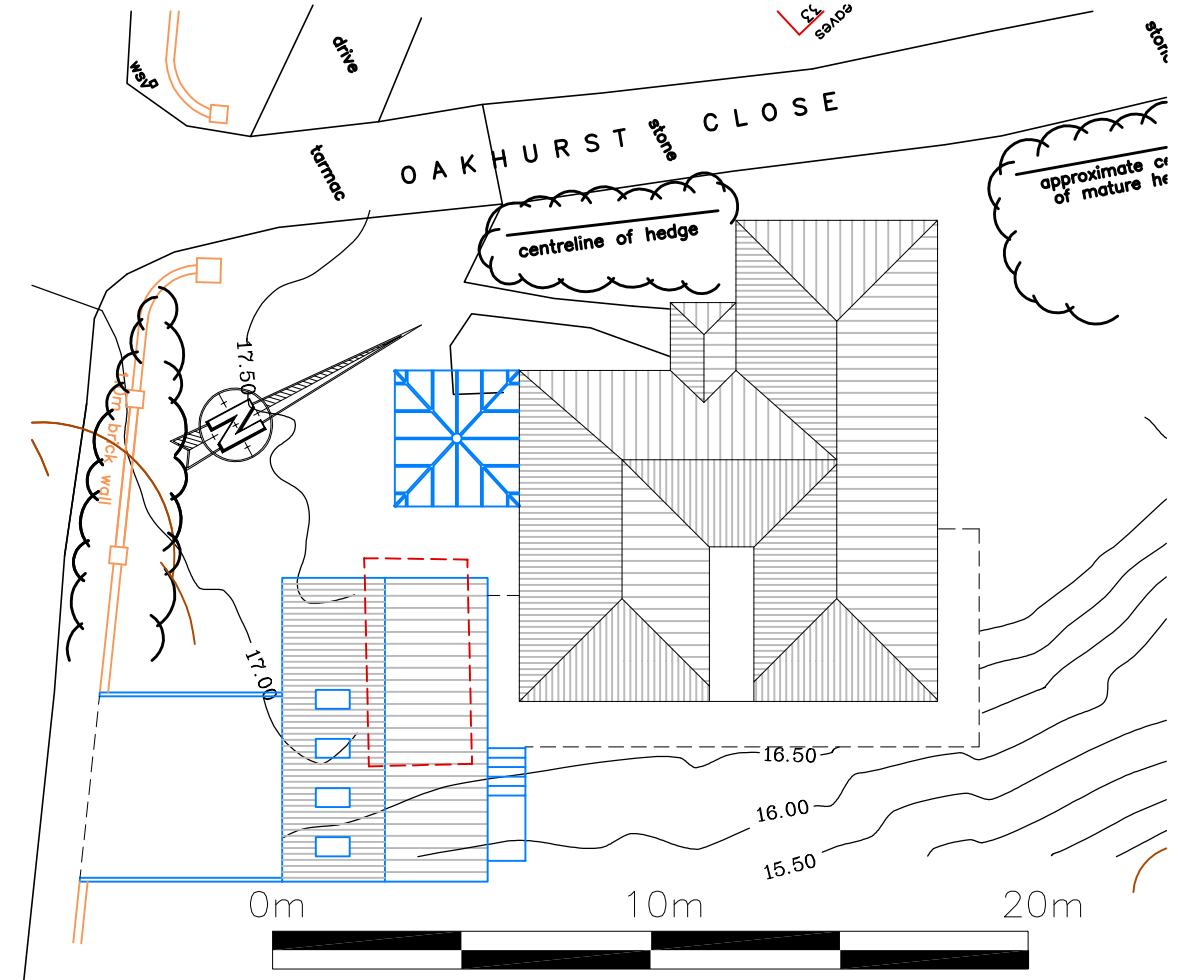

SITE LAYOUT 1:200

PROPOSED CONSERVATORY ELEVATIONS

SIDE ELEVATION

SIDE ELEVATION

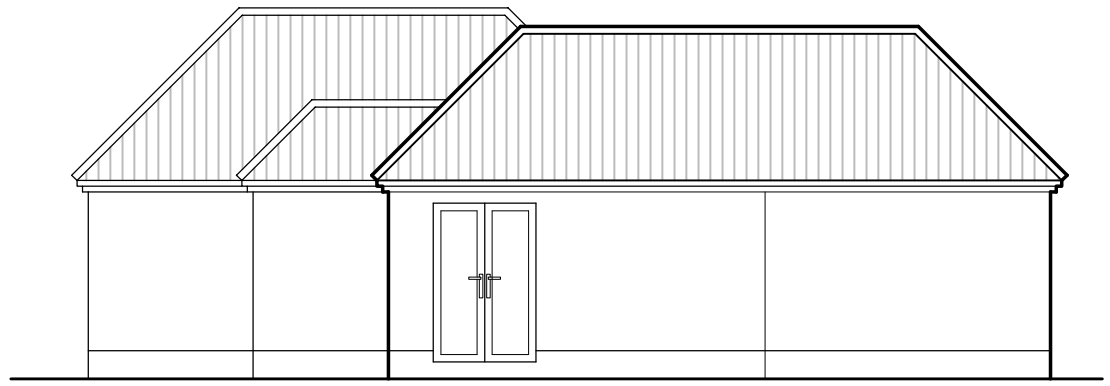

EXISTING FRONT ELEVATION

PROPOSED GARAGE ELEVATIONS

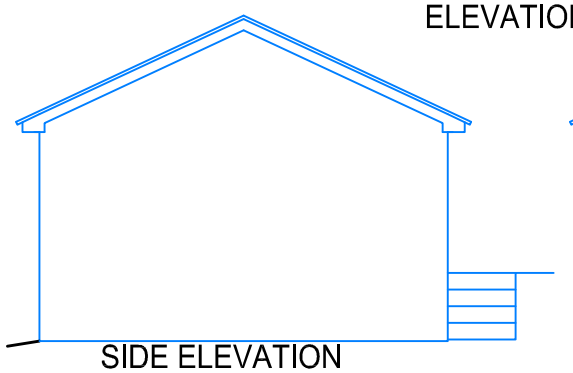

SIDE ELEVATION

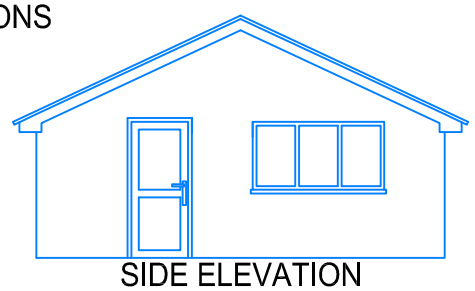

SIDE ELEVATION

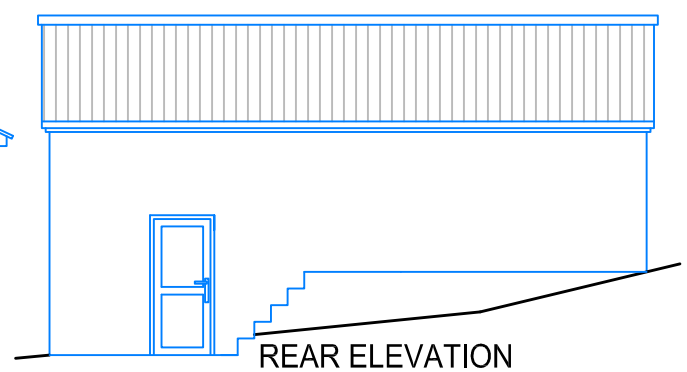

REAR ELEVATION

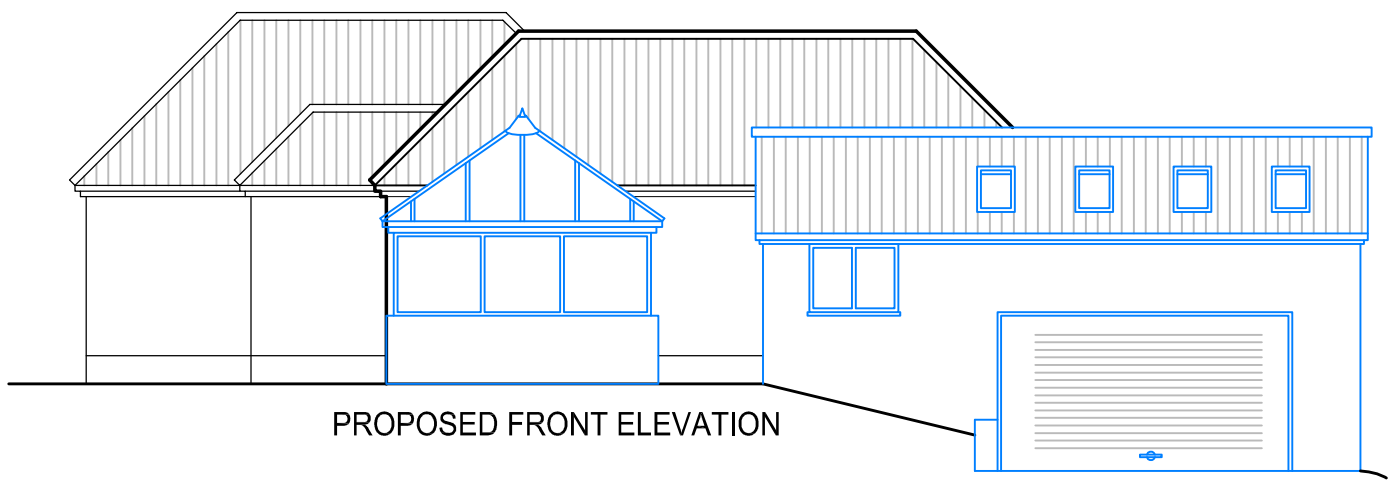

PROPOSED FRONT ELEVATION