


Ordnance Survey (c) Crown Copyright 2012. All rights reserved. Licence number 100020449

LOCATION PLAN

Scale 1:1250

0 12.5m 25m

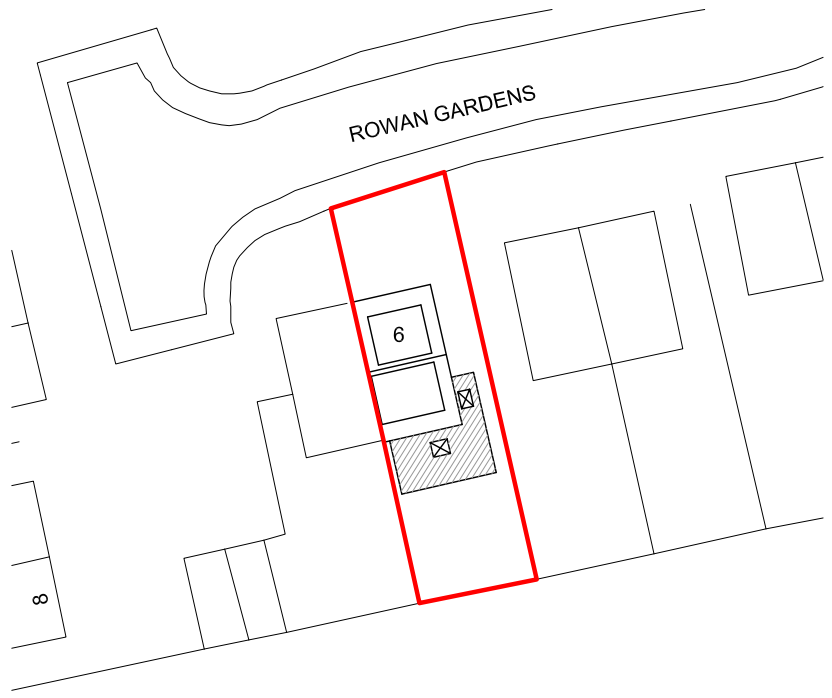

BLOCK PLAN

Scale 1:500

0 5m 10m

This drawing and any design therein is the intellectual property of R Elliott Associates Ltd and must not be reproduced, sold, transferred or used for any other purpose without the express written consent of R Elliott Associates Ltd.
© R Elliott Associates Ltd 2008

R ELLIOTT ASSOCIATES LTD
CONSULTING STRUCTURAL & CIVIL ENGINEERS
t: (01590) 683176 f: (01590) 683533 info@rea-ltd.co.uk www.rea-ltd.co.uk

Dennett House
Brighton Road
Sway
Lymington
Hampshire
SO41 6EB

Client: Mr & Mrs Weston 6 Rowan Gardens Hedge End SO30 0PU	Drawn By: WB	Date: August 2012	Sheet Size: A3
	Drawing Title: Planning: Location & Block Plans		
Job Title: Proposed Single Storey Extension	Drawing Number: 3498/P/03		Revision: