


Ordnance Survey (c) Crown Copyright 2010. All rights reserved. Licence number 100020449

Location Plan 1:1250

0m 10m 20m 30m 40m 50m

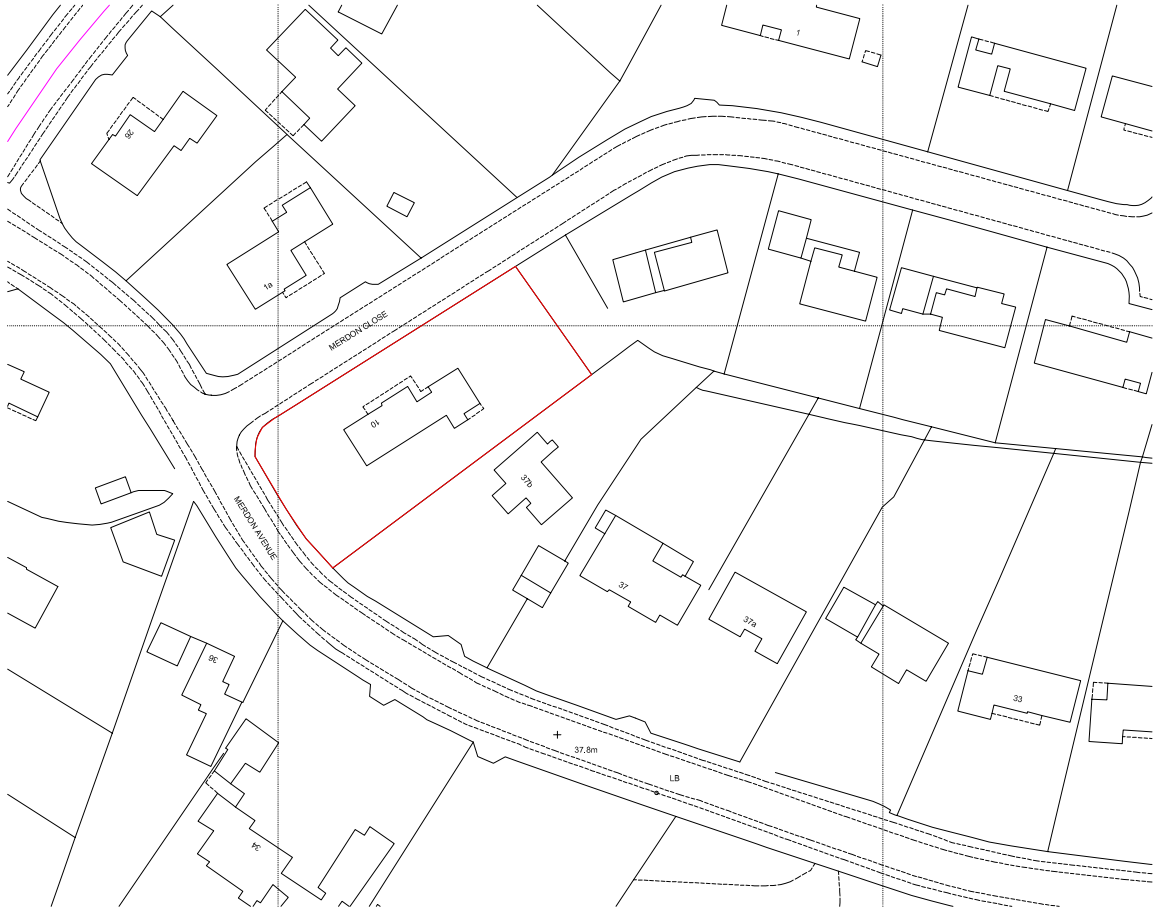

Ordnance Survey (c) Crown Copyright 2010. All rights reserved. Licence number 100020449

Site Plan 1:500

0m 5m 10m 15m 20m 25m

N

PLANNING

Project	10 Merdon Close, Chandlers Ford	Client	Drawing	Site & Location Plans	Date: Nov 10	Scale: 1:500 & 1:1250	Drawing No: P01	Rev: