
THIS DRAWING IS COPYRIGHT OF CONCEPT PROJECT MANAGEMENT SERVICES AND SHALL NOT BE REPRODUCED IN WHOLE OR PART WITHOUT THEIR EXPRESS PERMISSION.

ALL DIMENSIONS ARE TO STRUCTURAL ELEMENTS UNLESS OTHERWISE STATED.

ANY DISCREPANCIES BETWEEN DRAWINGS ARE TO BE REPORTED TO C.P.M.S IMMEDIATELY.

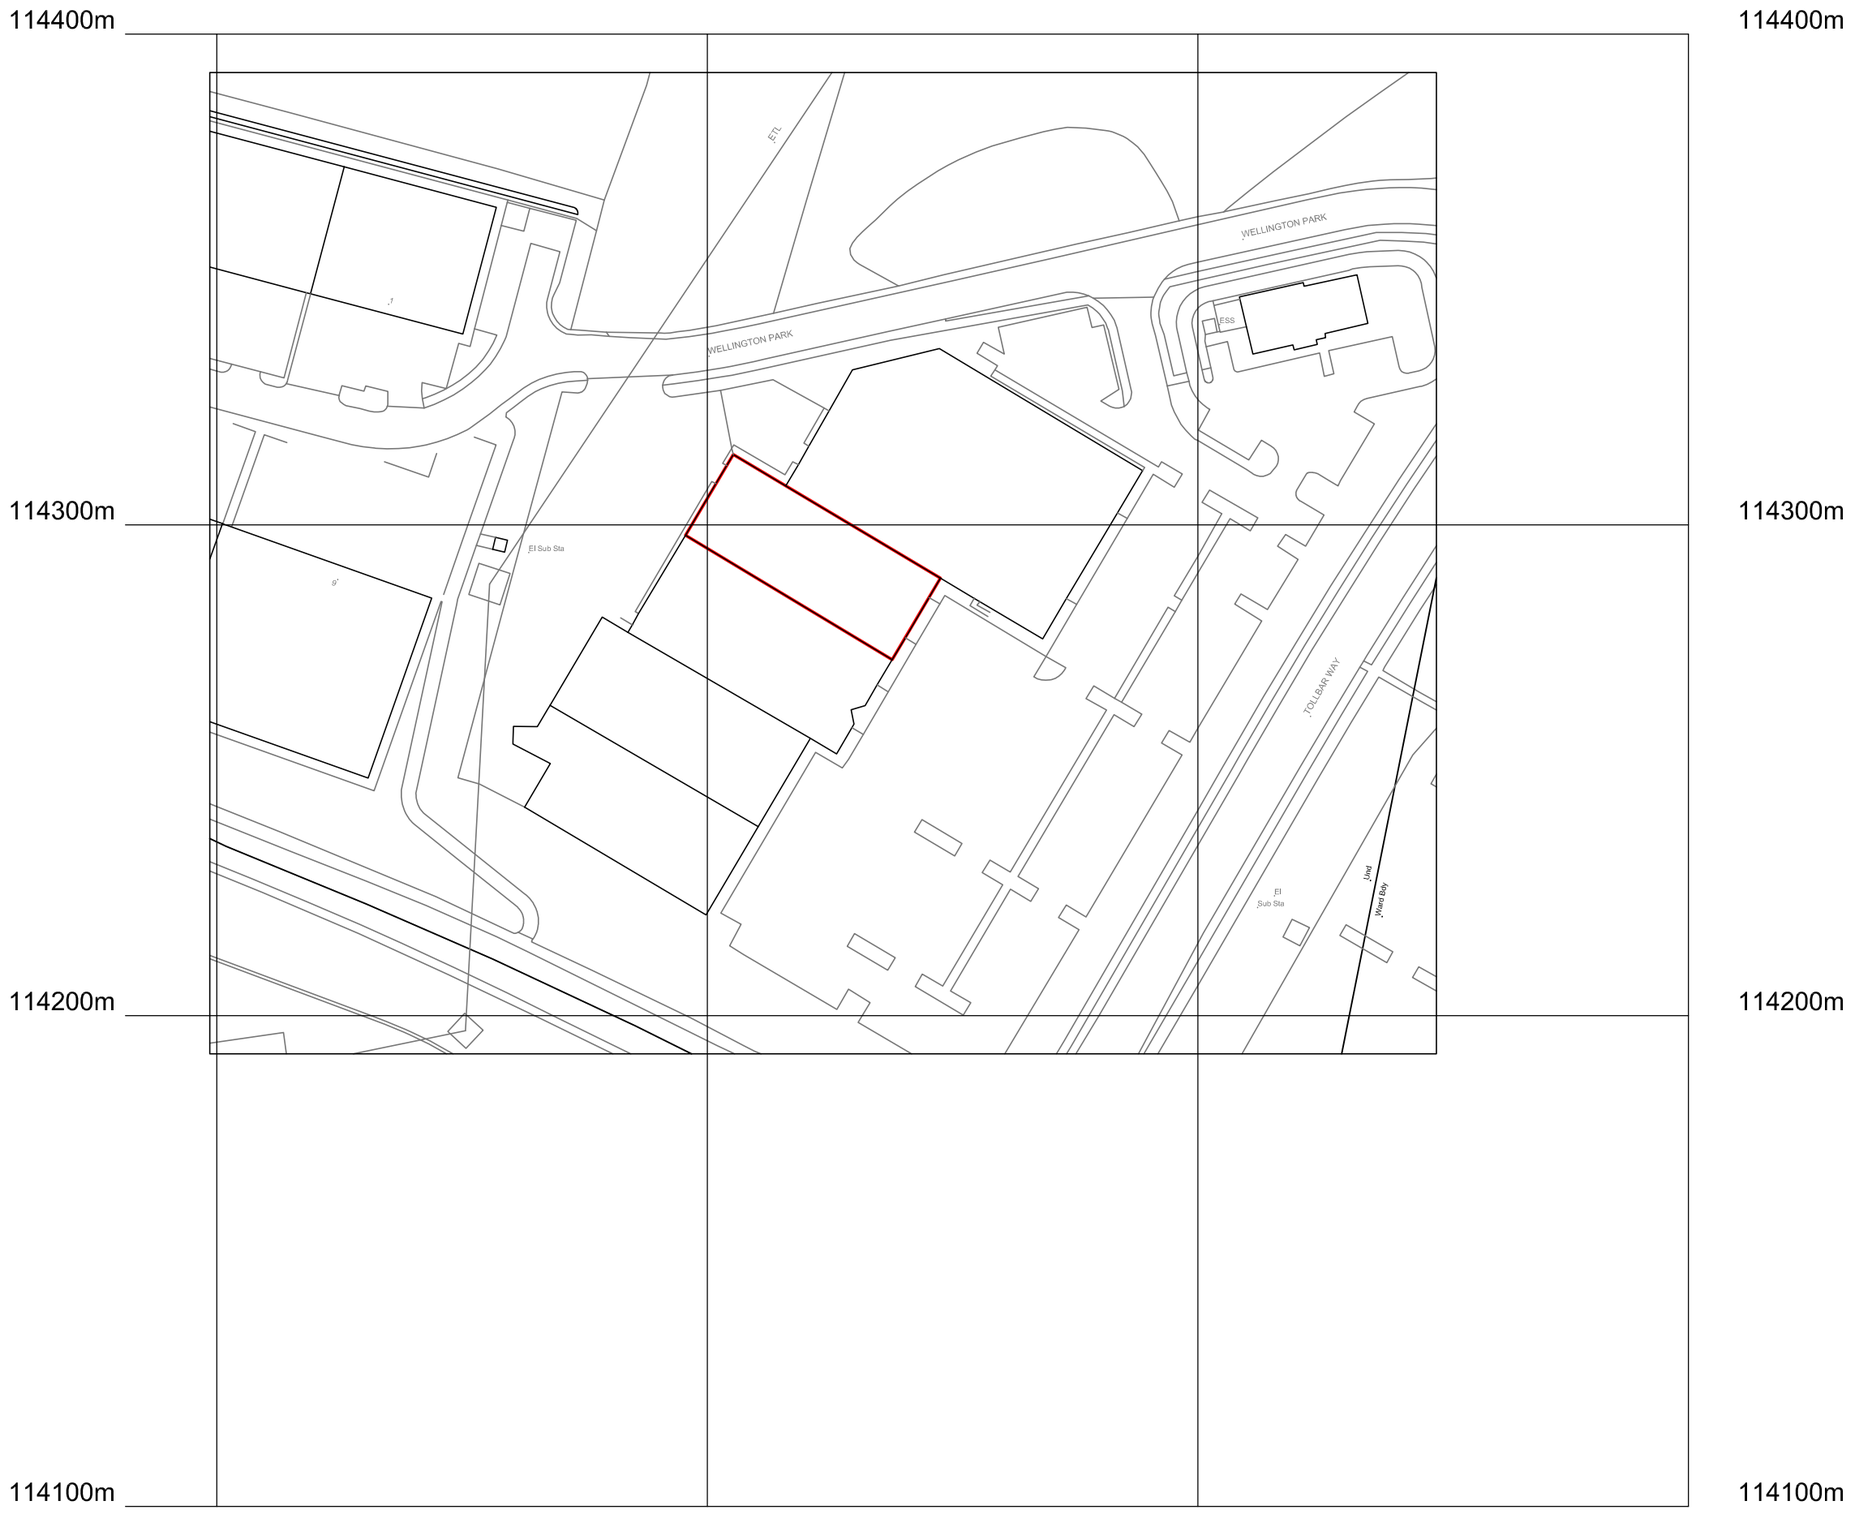

©Crown Copyright. All rights reserved. Licence no. 100019980

Ref.	Date	Revision

Client
CARPETRIGHT
Unit 3 Wellington Road, Tollbar Way, West End
SOUTHAMPTON

·C·P·M·S·
Concept Project Management Services Ltd.
Oast Farm, Mill House Lane,
Addington, West Malling, Kent, ME19 5BA
Telephone: 01732 870840 Fax 01732 870875
e-mail: name@conceptpms.co.uk

Title
LOCATION PLAN

Date	Scale	Drawn
18.09.14	1:1250@A3	SGR

Drawing No.	Revision
CPMS/1212/LOC	