
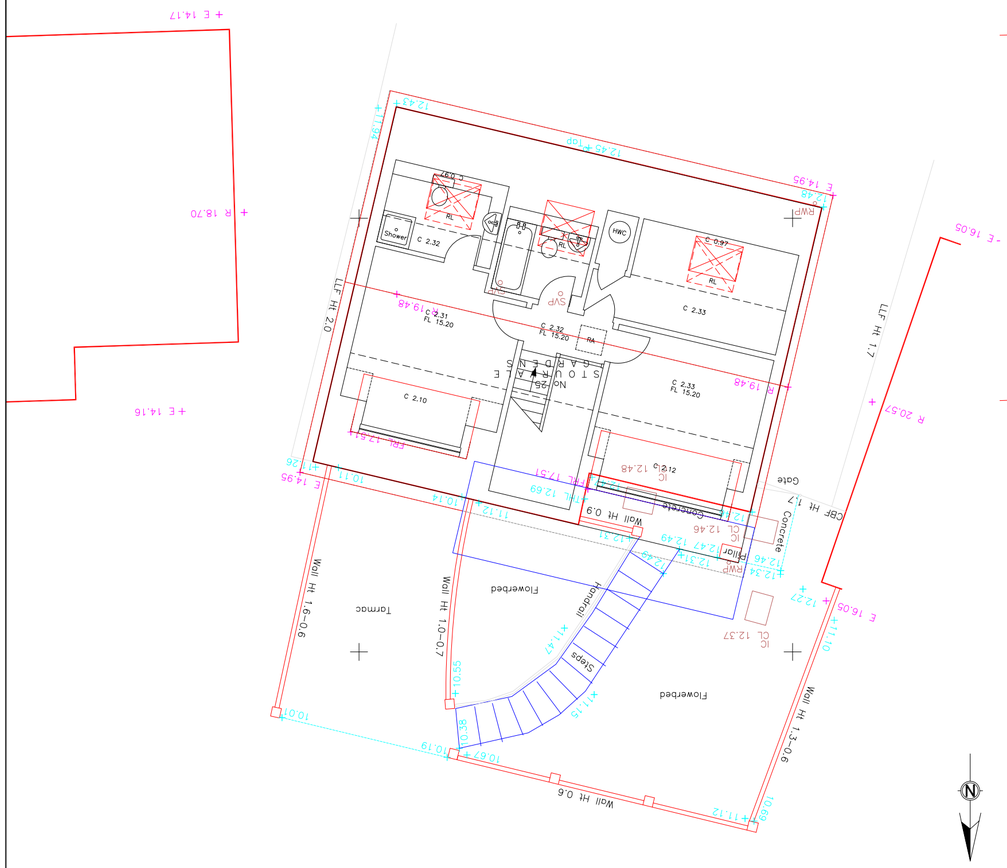


Existing site Plan

Scale 1:100

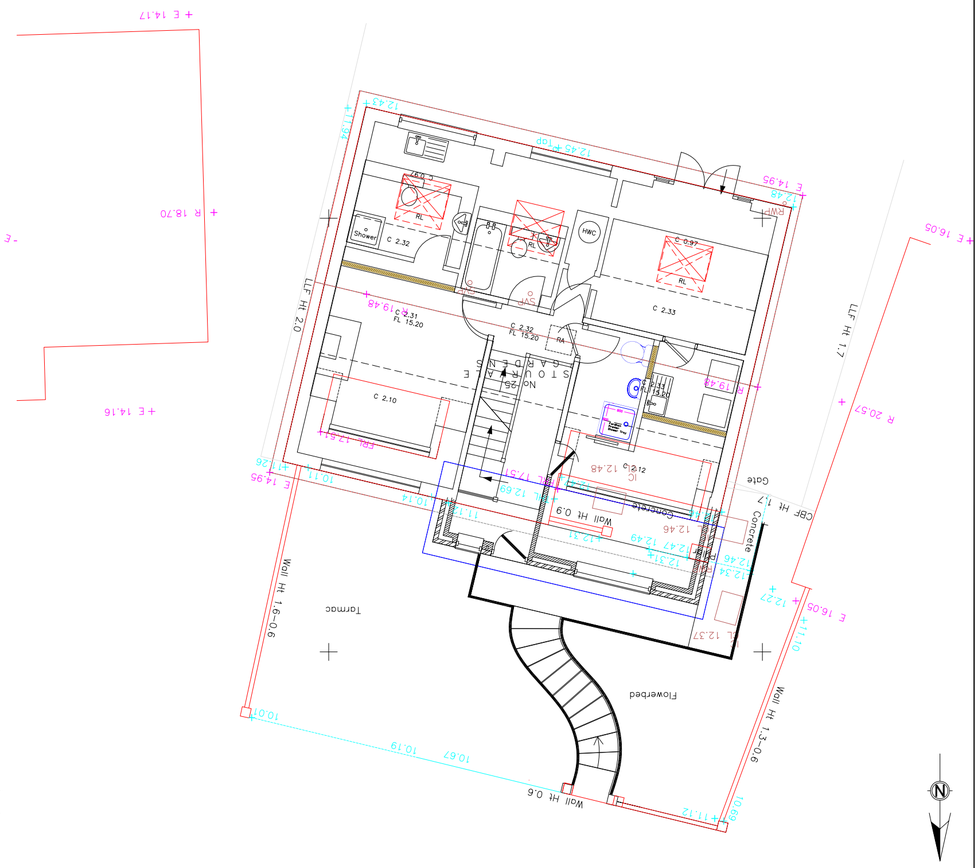

Proposed site Plan

Scale 1:100

Notes
All dimensions and details to be checked on site by builder prior to commencement of works.
This plan must not be acted upon Until it has been approved by the Local Authority.
Client to conform to party wall act of 1996 if required.

mtrs 0 1 2 3 4 5
1:100 @ A2
mm 0 1000 2000 3000 4000 5000

B		
A		
	Date	Revisions

Drawing Title.

Topo

SITE ADDRESS	CLIENT ADDRESS
25 Stourvale Gardens Chandlers Ford SO53 3NE	

Scale. as noted PAPER SIZE A2


Date. January 2017 Drawn by. R.N.S.

Sanders Design Services ltd

95 Cedar Road
Hythe
Southampton
SO45 3PX

www.sandersdesignservices.co.uk
info@sandersdesignservices.co.uk

023 8020 7195

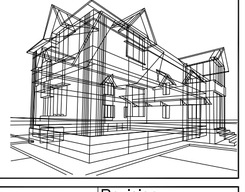

Drawing No	Revision
farr sht 3	x