



END ELEVATION

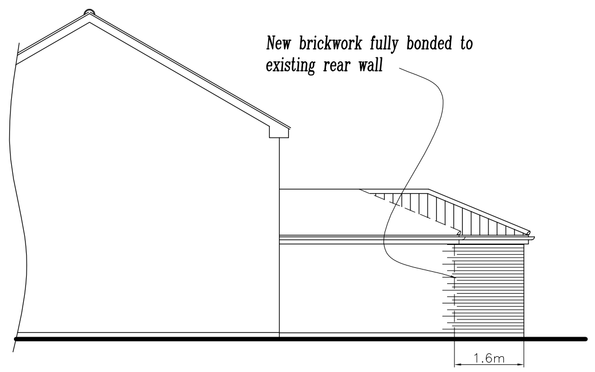


REAR ELEVATION

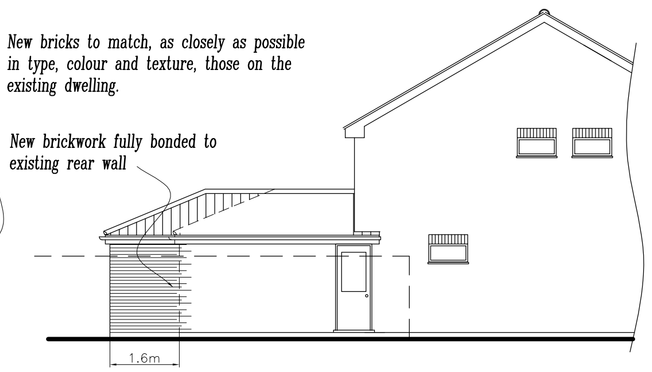

SIDE ELEVATION


(Scale: 1 : 100)

LOCATION PLAN

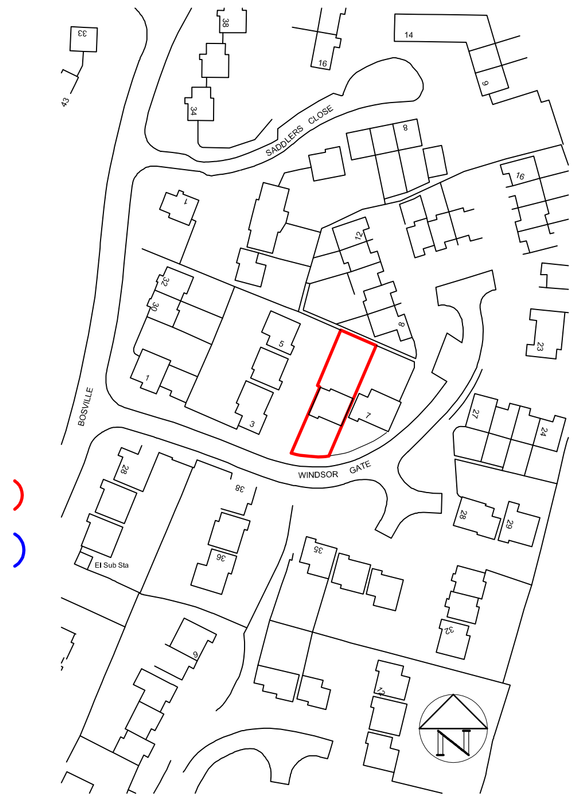


SCALE: 1 : 1250

All new construction shown shaded.

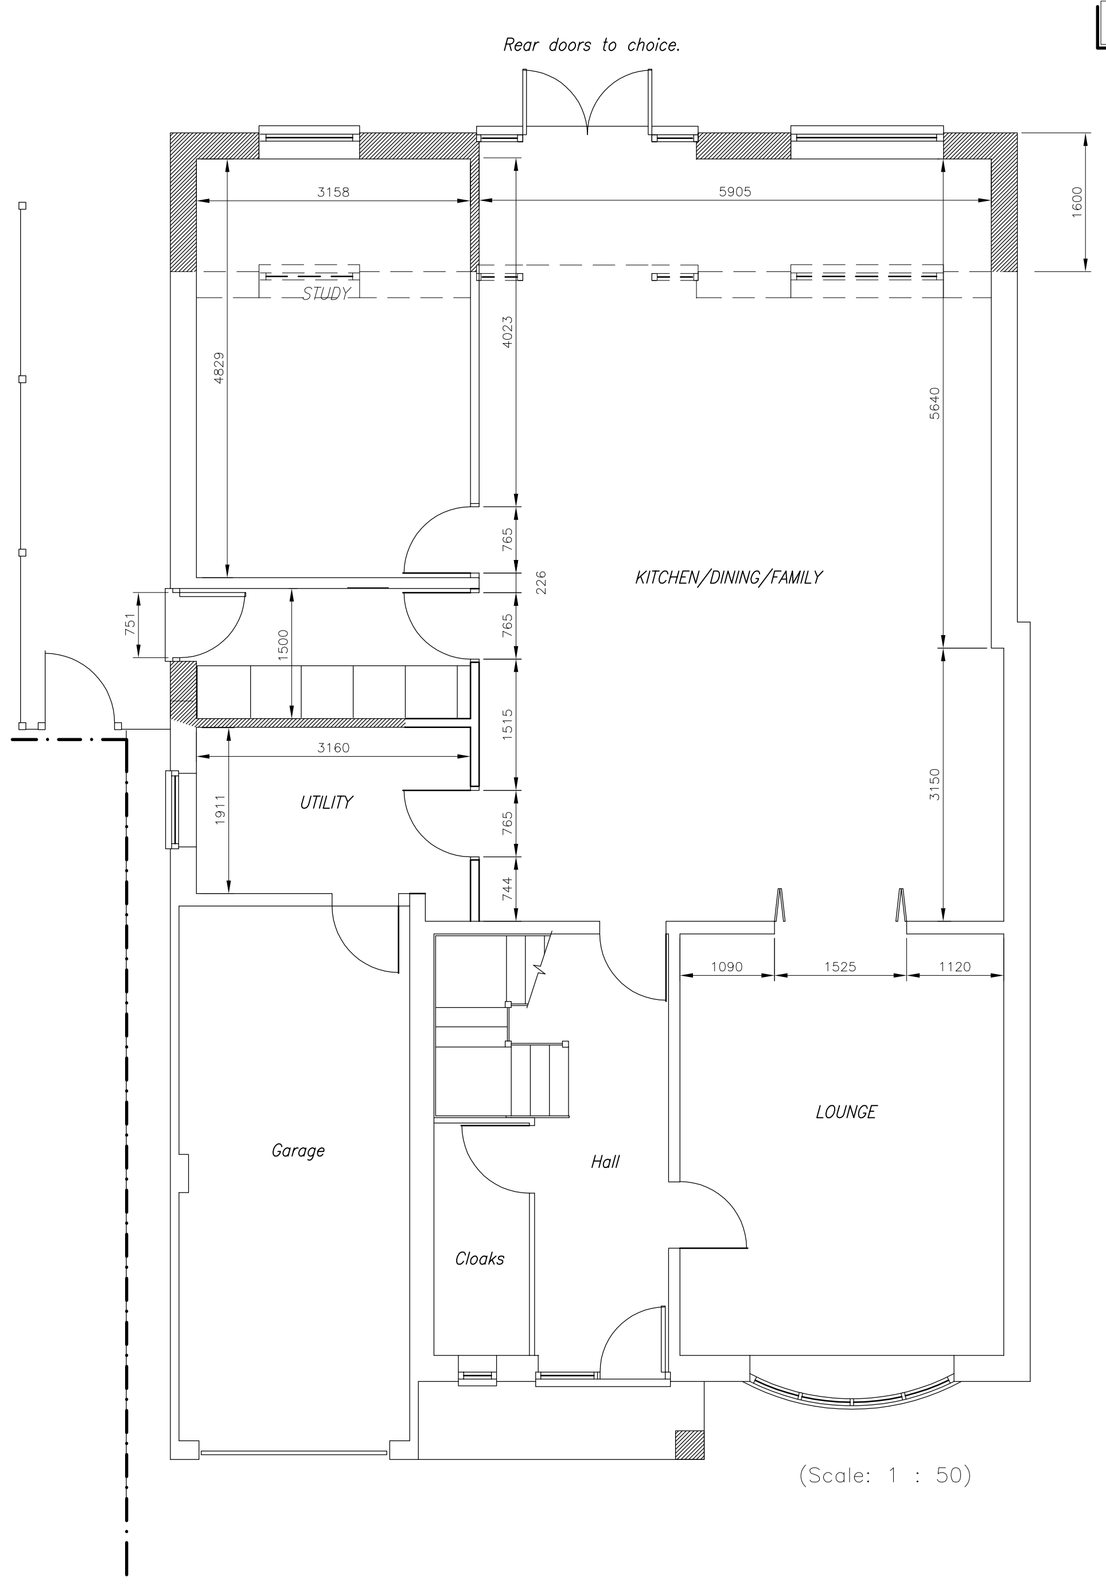


(Scale: 1 : 50)

GROUND FLOOR PLAN

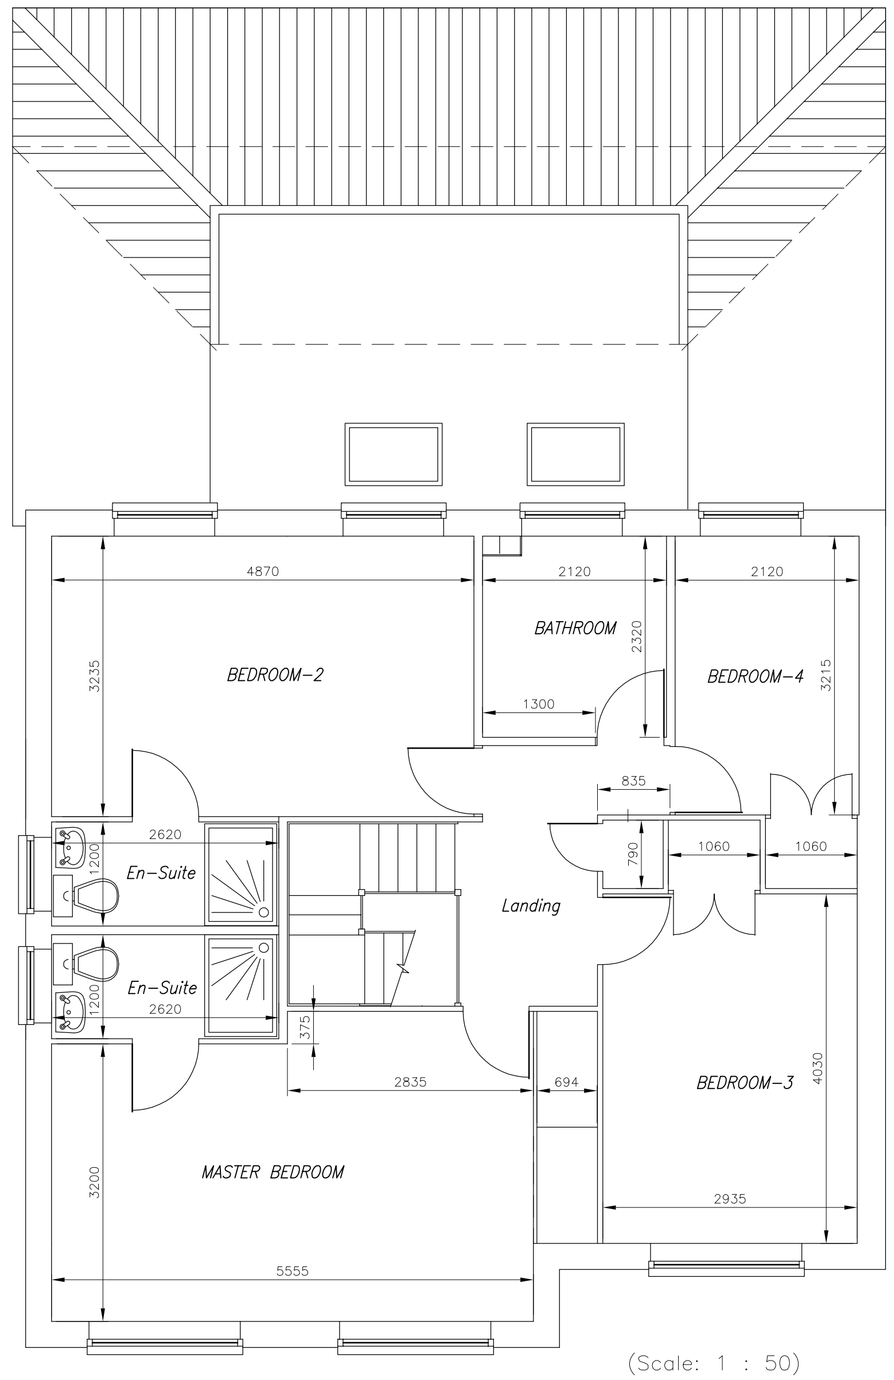

(Scale: 1 : 50)

FIRST FLOOR PLAN

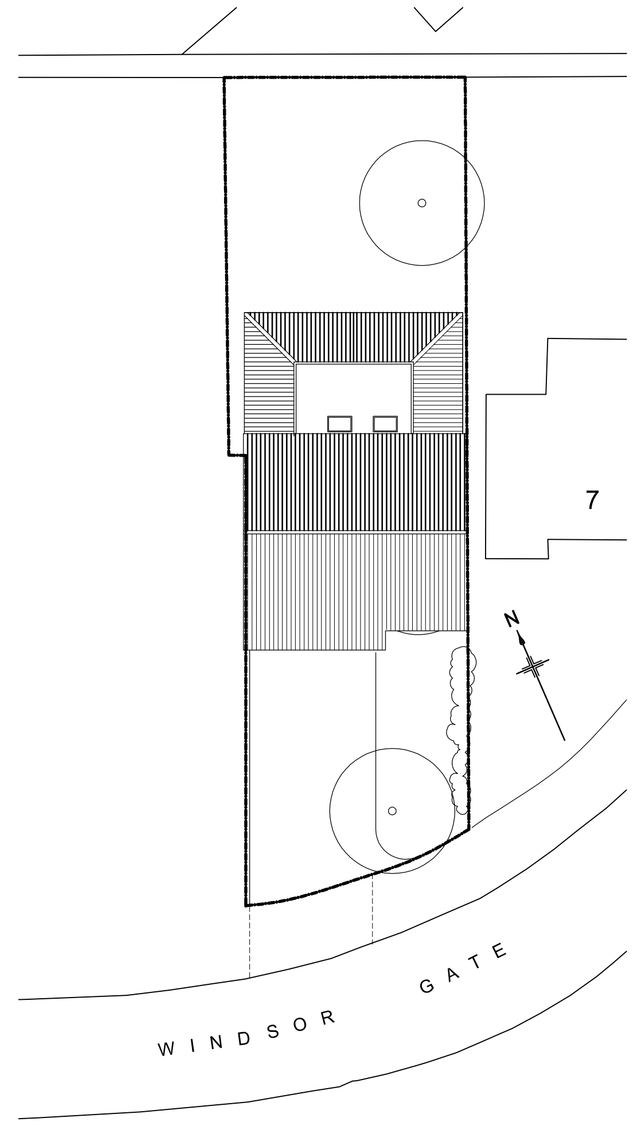

SCALE: 1 : 200

SITE PLAN

SCALE: 1 : 100

0 5 10 15

REV.	DESCRIPTION	DATE
/	Planning Issue.	Sep '15

Brian Banyard Tel: 023 8026 8199
Structural & Architectural Design
4, Westmorland Way, Chandler's Ford, Hants. SO53 2LA.

JOB.
6, WINDSOR GATE
BOYATT WOOD, EASTLEIGH

FOR:– Akvinder Dhesi

TITLE.
PROPOSAL TO EXTEND EXISTING GROUND FLOOR REAR EXTENSION BY 1.6m

SCALE @ A1	DRAWN	DATE
1:50, 1:100	BB	September '15

ISSUE	DATE	DRAWING No.	REV.
		P-1503-1	/