General Notes:

This drawing is the copyright of N & J Design Limited and may not be copied in whole or in part without prior permission.

It is the clients/developers responsibility to ensure all relevant approvals are in place and conditions satisfied prior to commencement of works, including, but not limited to:
The Party Wall etc Act 1996
Local Authority Planning Consent
Highways (Road opening permit)
Local Water Authority
Building Regulations (Local Authority, NHBC etc)
Environment Agency

Existing Elevations scale 1:100

0m 1.0 2.0 3.0 4.0 5.0 6.0 7.0 8.0 9.0 10.0m

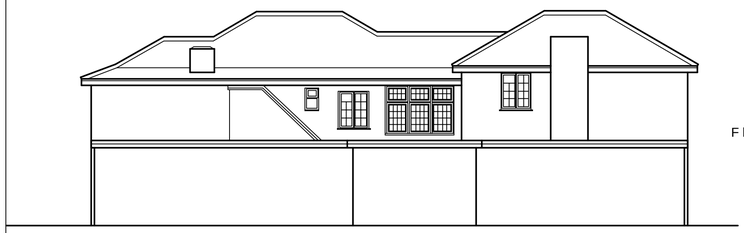

Rear North

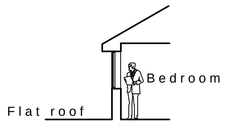

Section A~A

Proposed Elevations scale 1:100

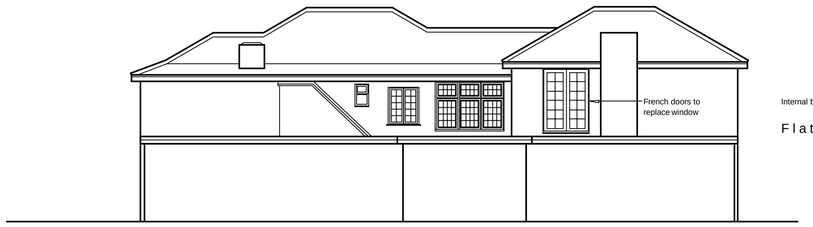

Rear North

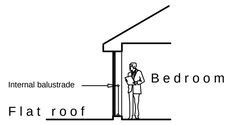

Section B~B

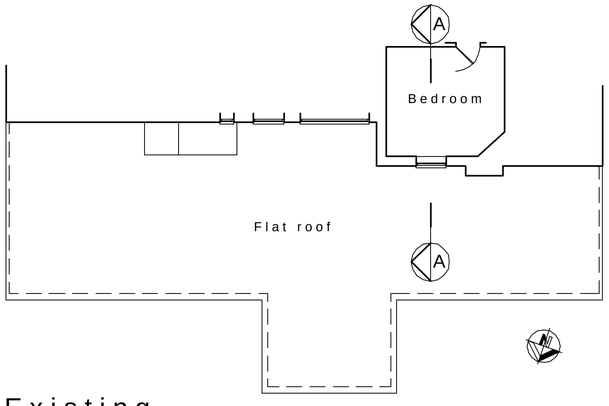

Existing Partial First Floor Plan scale 1:100

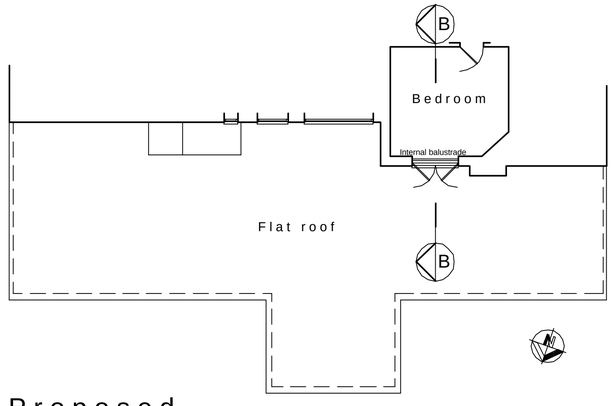

Proposed Partial First Floor Plan scale 1:100

Rev: Date: Description:

Title:

Existing and Proposed Floor Plans, Elevations & Sections

Project:

Southampton Arms
89 Moorgreen Road
West End
Southampton
SO30 2HG

N&J architectural design studio
7 Hedley Gardens
Hedge End
Southampton
SO30 2WT
Tel: 01489 789522
www.nandjdesign.co.uk

Drawn: N. Keatley Date: 18/11/11
Checked: Date:
Scale: 1:100 Revision:
Drawing no: 2011.11.03/01 A1 sheet

N and J Design Limited