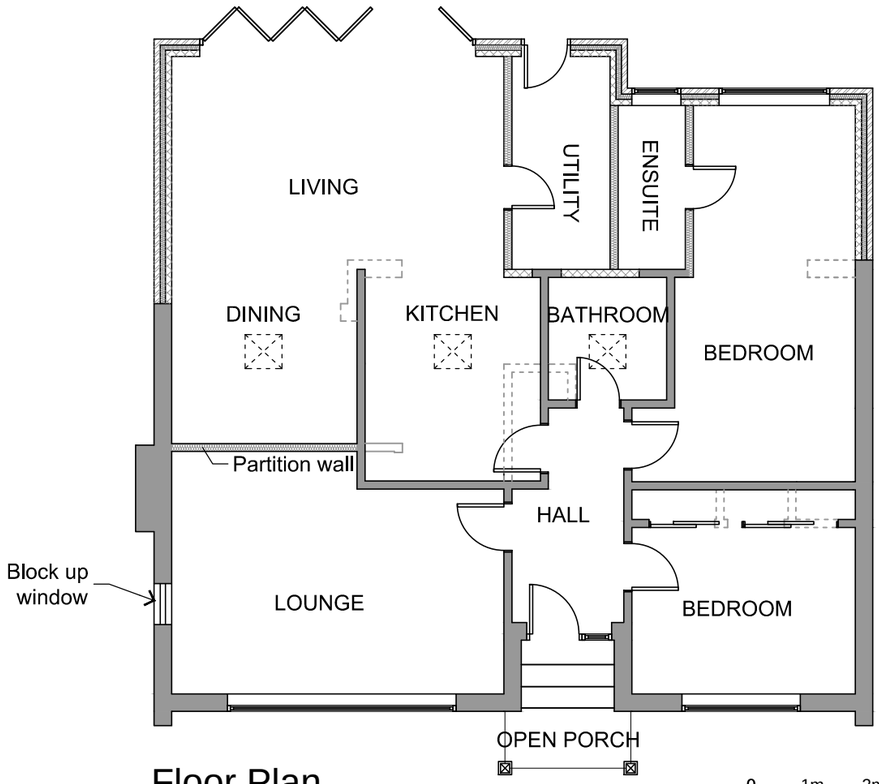

Floor Plan

0 1m 2m

Scale 1:100

BOUNDARY

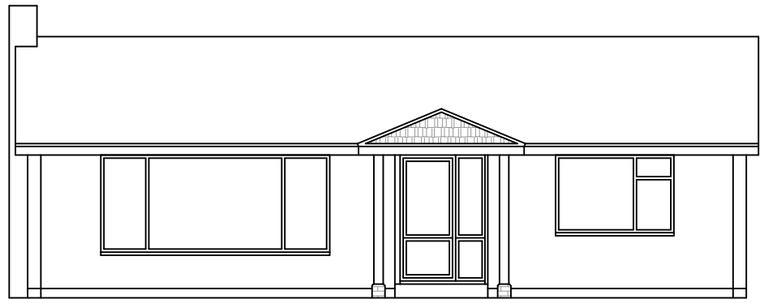

Front Elevation

0 1m 2m

Scale 1:100

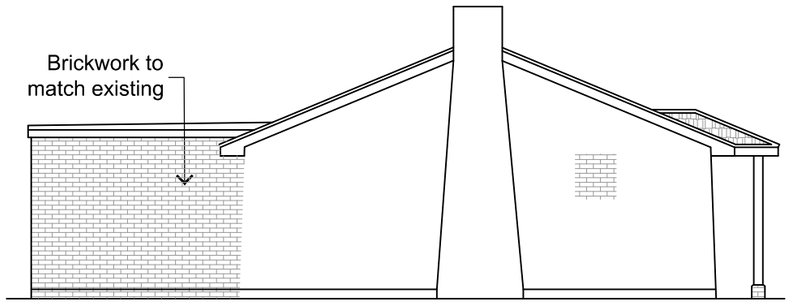

Side Elevation

0 1m 2m

Scale 1:100

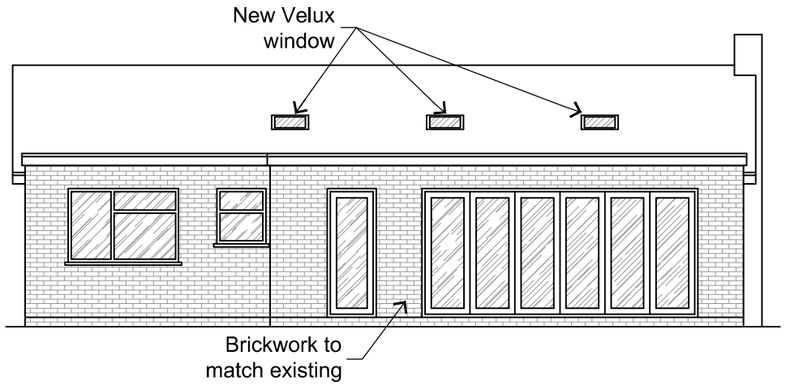

Rear Elevation

0 1m 2m

Scale 1:100

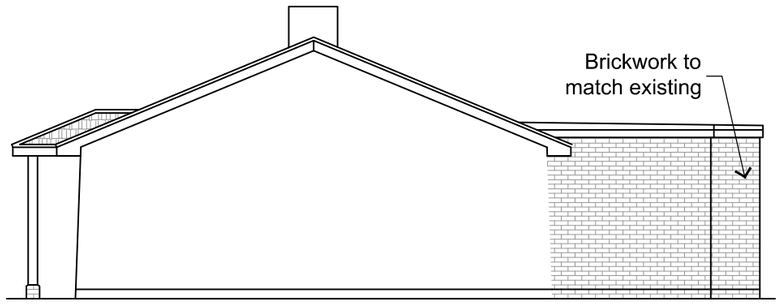

Side Elevation

0 1m 2m

Scale 1:100

R Elliott Associates Ltd
CONSULTING STRUCTURAL & CIVIL ENGINEERS
t: (01590) 683176 f: (01590) 683533 info@rea-ltd.co.uk www.rea-ltd.co.uk
Dennett House
Brighton Road
Sway
Lymington
Hampshire
SO41 6EB

Details: Mr & Mrs Sheppard 25 Sycamore Avenue Chandlers Ford SO53 5RJ	Drawn By: WB	Date: June 2015	Sheet Size: A3
Job Title: Proposed Rear Single Storey Extension	Drawing Title: Proposed Floor Plan & Elevations (Scale: 1:100)		
	Drawing Number: 4288/P/03		Revision: