
Materials Schedule:

1. Brickwork to match existing
2. Roof tiles to match existing
3. Tile hanging to match existing roof tiles
4. Rooflight
5. Glass balustrade

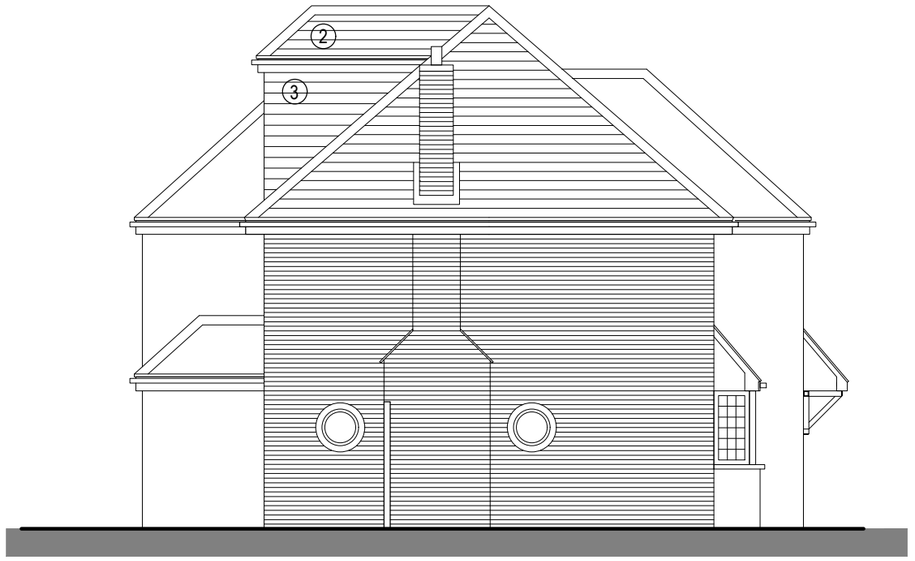


SOUTH-EAST ELEVATION



SOUTH-WEST ELEVATION

0 5

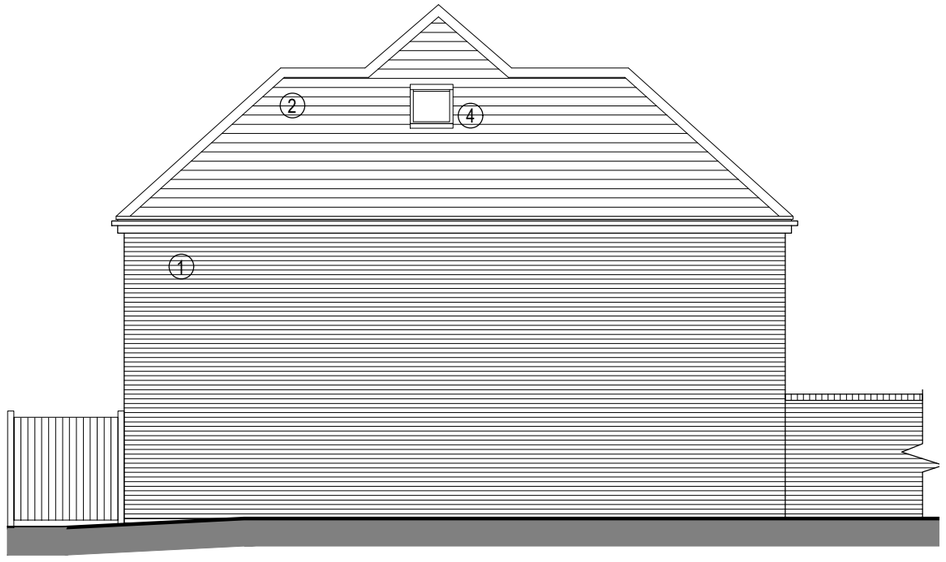

NORTH-EAST ELEVATION



NORTH-WEST ELEVATION

0 5

vision architects

wessex house upper market street eastleigh hampshire SO50 9FD
t: 01794 830660 e: enquiries@vision-architects.org.uk

drawing No: 15006-A-PL-011 revision: A

scale: 1:100 @A3
client: Mr & Mrs L. Dix
date: January 2015
project: Proposed Extension
66 Kingsway, Chandlers Ford,
Hampshire
drawn: dp
drawing: Proposed Elevations
checked: AJC
status: PLANNING

rev.	description	date	by	ch
A	PLANNING ISSUE	27.04.15	AJC	AJC
P1	Preliminary issue for comment	02.02.15	dp	AJC

© Copyright Reserved

notes

1. This drawing is the copyright of **vision architects limited**
2. DO NOT copy, alter or reproduced in any way or pass to a third party without written authority
3. ~~DO NOT scale these drawings~~ - dimensions to be checked on site prior to commencing any work
4. READ in conjunction with other Consultants documentation & drawings regarding this project
5. DISCREPANCIES should be reported in writing to the project architect or engineer immediately

MODEL FILE REFERENCE- None