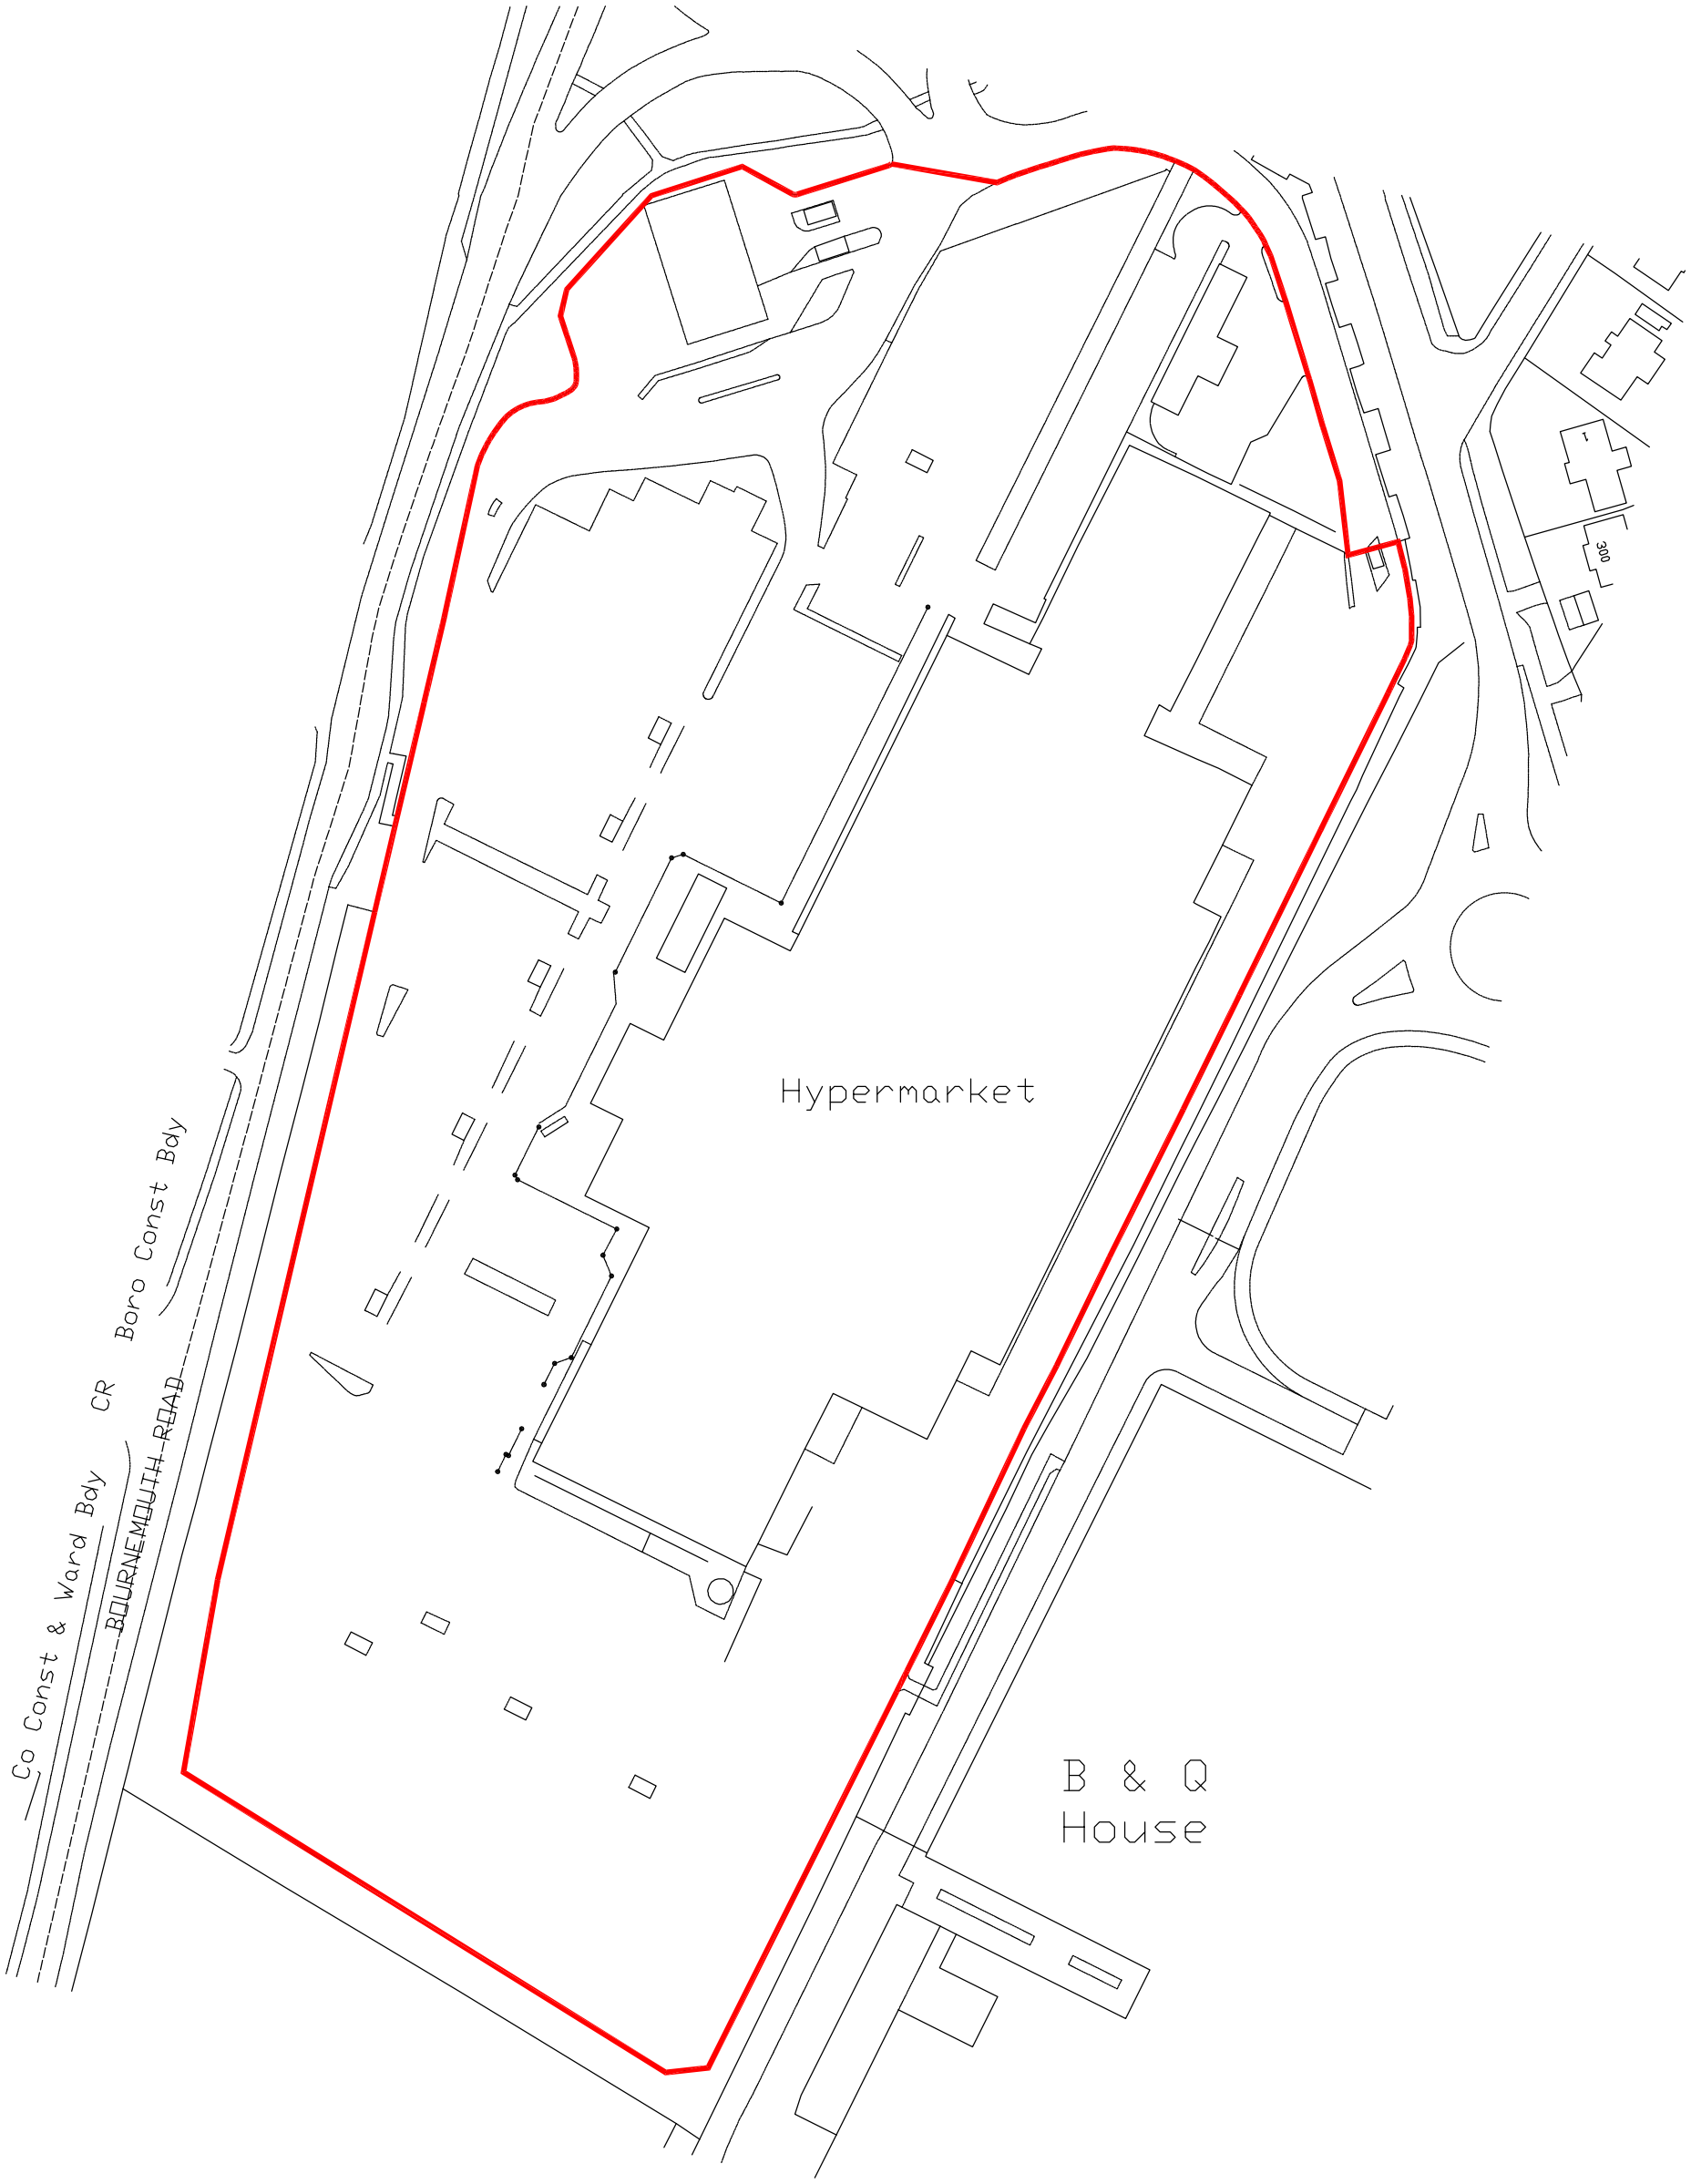

Reproduced from Land & Property Services Digital Data with the permission of the Controller of Her Majesty?s Stationery Office, ?Crown copyright and database rights. Licence no. 100,348

MDA – ARCHITECTURAL SERVICES LTD

84 LONGWORTH ROAD HORWICH BL6 7BE
07587 080 007

PLANNING

LOCATION PLAN

Asda Eastleigh
Bournemouth Road
Eastleigh
Hampshire
SO53 3YJ

Scale	1:1250 @ A3	Drawing No.	Rev.
Date	02/03/12	011-18/001	–
Dwg By	OH		