

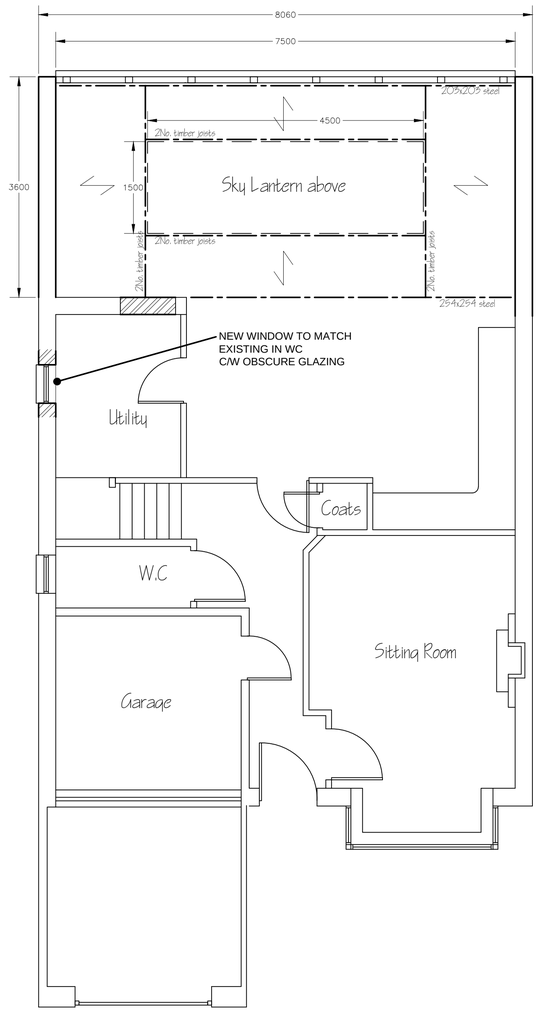



PROPOSED EXTENDED GROUND FLOOR PLAN

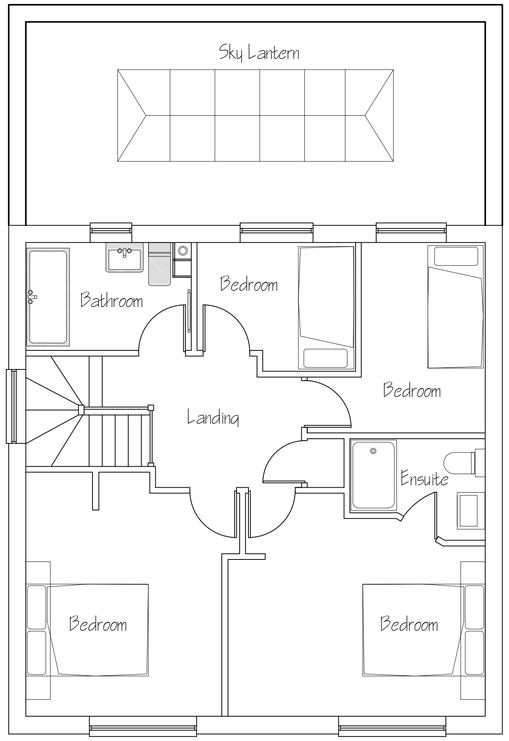


FIRST FLOOR PLAN WITH VIEW OF
GROUND FLOOR EXTENSION

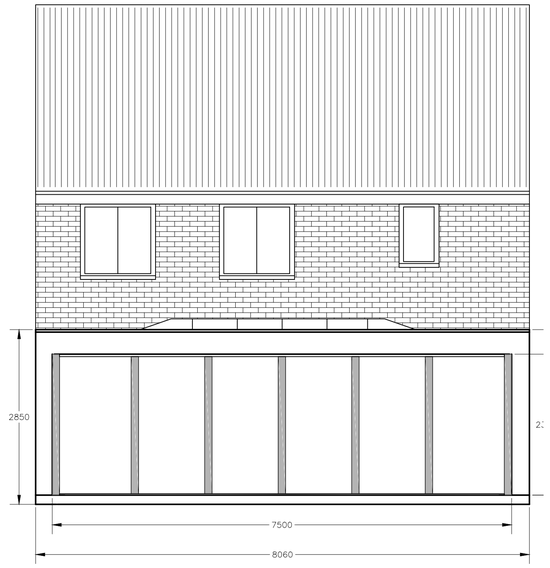


PROPOSED REAR ELEVATION
(SOUTH)

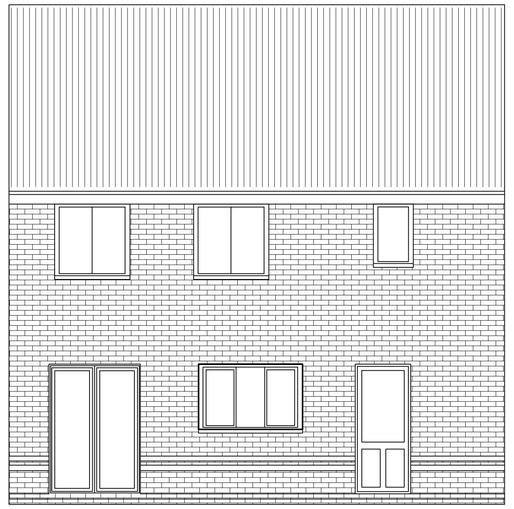

EXISTING REAR ELEVATION
(SOUTH)

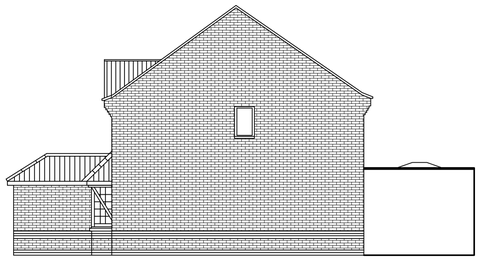

WEST ELEVATION

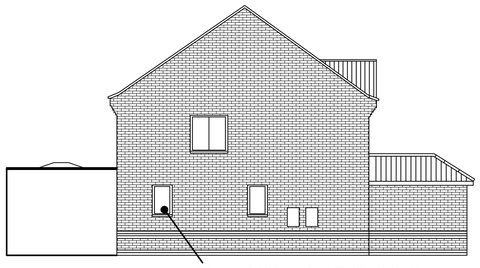

EAST ELEVATION



PROPOSED SITE PLAN 1:250

3Sixty CAD Services
ORPINGTON KENT BR5 2BD

22 MORLEY GARDENS, CHANDLERS FORD, SO53 1JF

PLANING DRAWING

Date: August 2013
Scale: 1:50 A1
Drawing No: PLAN 01
Rev: -