Notes
All dimensions and details to be checked on site by builder prior to commencement of works.
This plan must not be acted upon Until it has been approved by the Local Authority.
Client to conform to party wall act of 1996 if required.

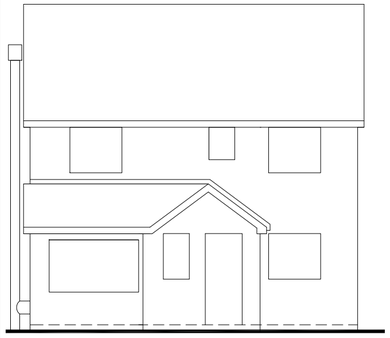

Front View
Scale 1:100

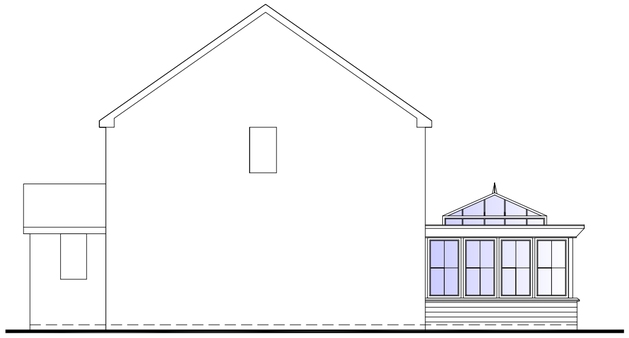

Side View
Scale 1:100



Rear View
Scale 1:100

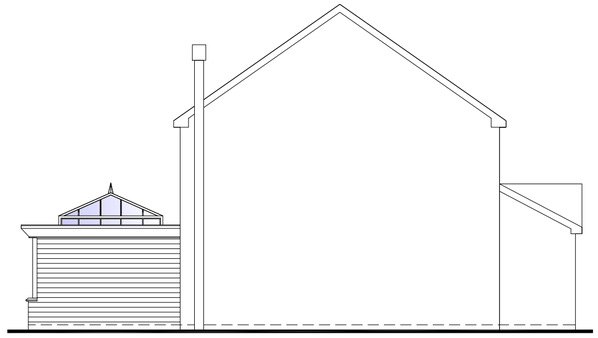

Side View
Scale 1:100

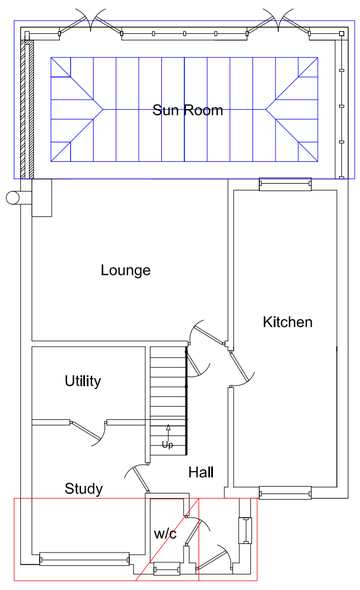

Ground Floor Plan
Scale 1:100

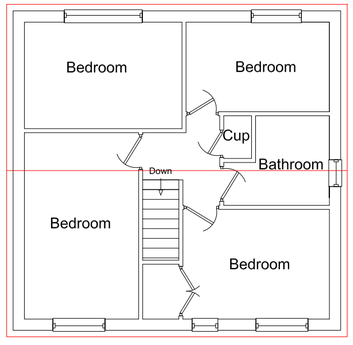

First Floor Plan
Scale 1:100

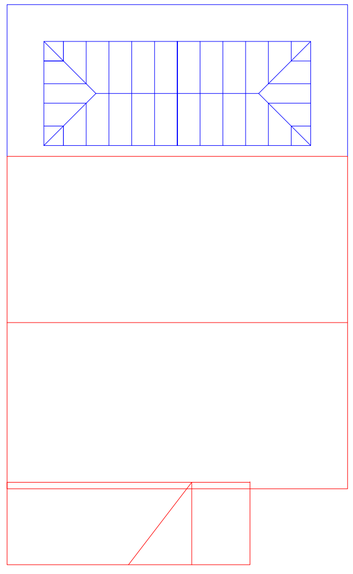

Roof Plan
Scale 1:100

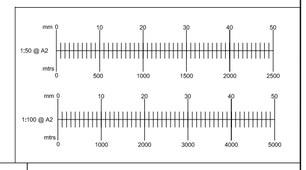

B		
A		
	Date	Revisions

Drawing Title.
Proposed

SITE ADDRESS
Mr & Mrs Wallen
65 Angelica Gardens
Horton Heath
SO50 7PA

CLIENT ADDRESS

Scale.
as noted
PAPER SIZE A2

Date.
June 2012

Drawn by.
R.N.S.

Sanders Design Services LTD

95 Cedar Road
Hythe
Southampton
SO45 3PX

tel 023 8020 7195
fax 023 8020 7195
mobile 07833 912992
e-mail robert@sanders1993.fsnet.co.uk

Drawing No
Wallen sht 2

Revision
x