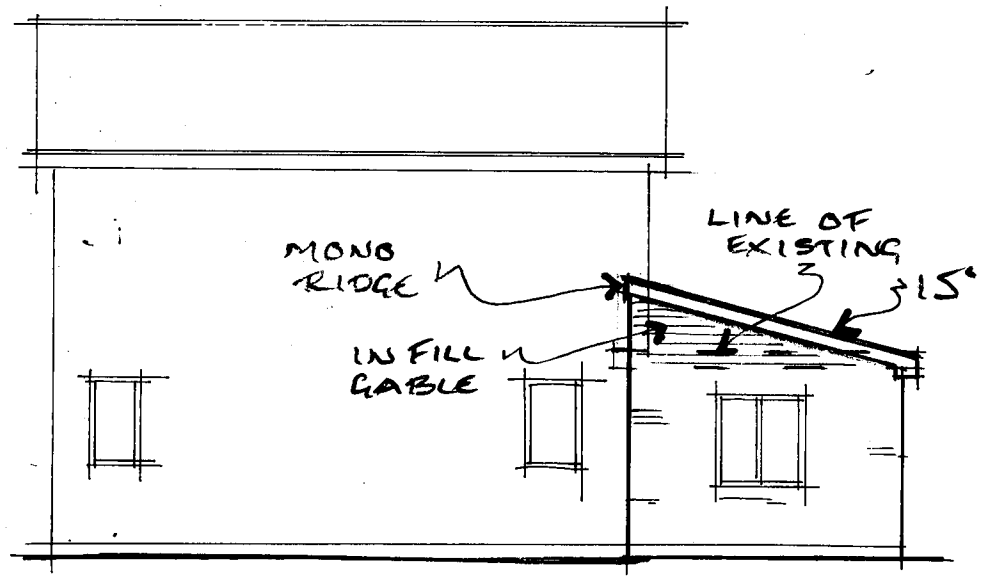
MONO RIDGE
LINE OF EXISTING
15° PITCH
IN FILL GABLE

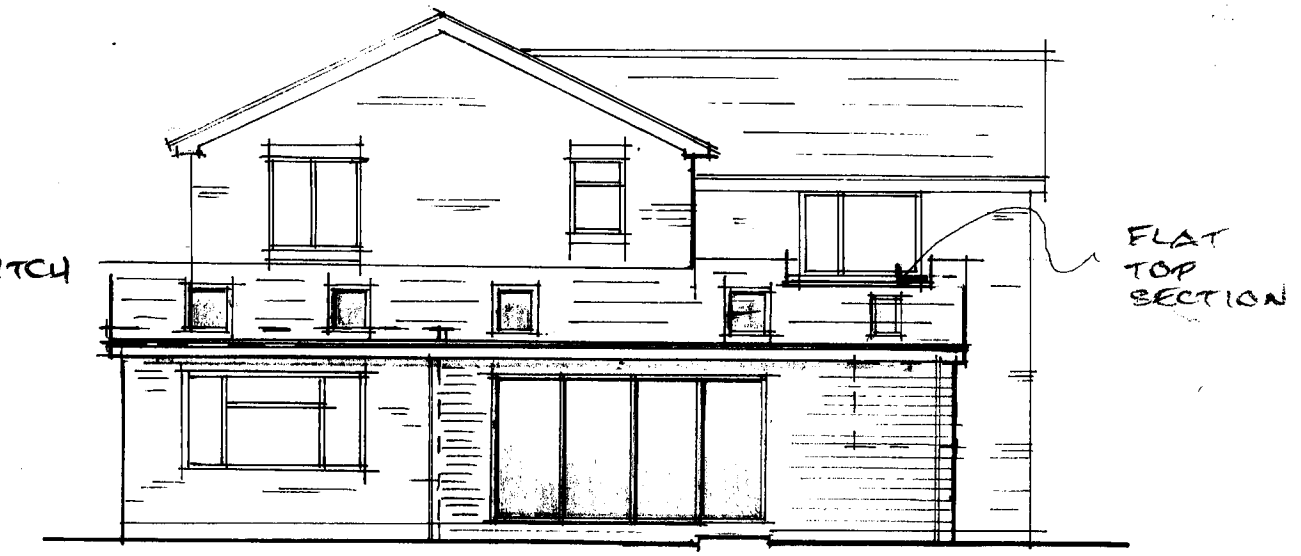
FLAT TOP SECTION

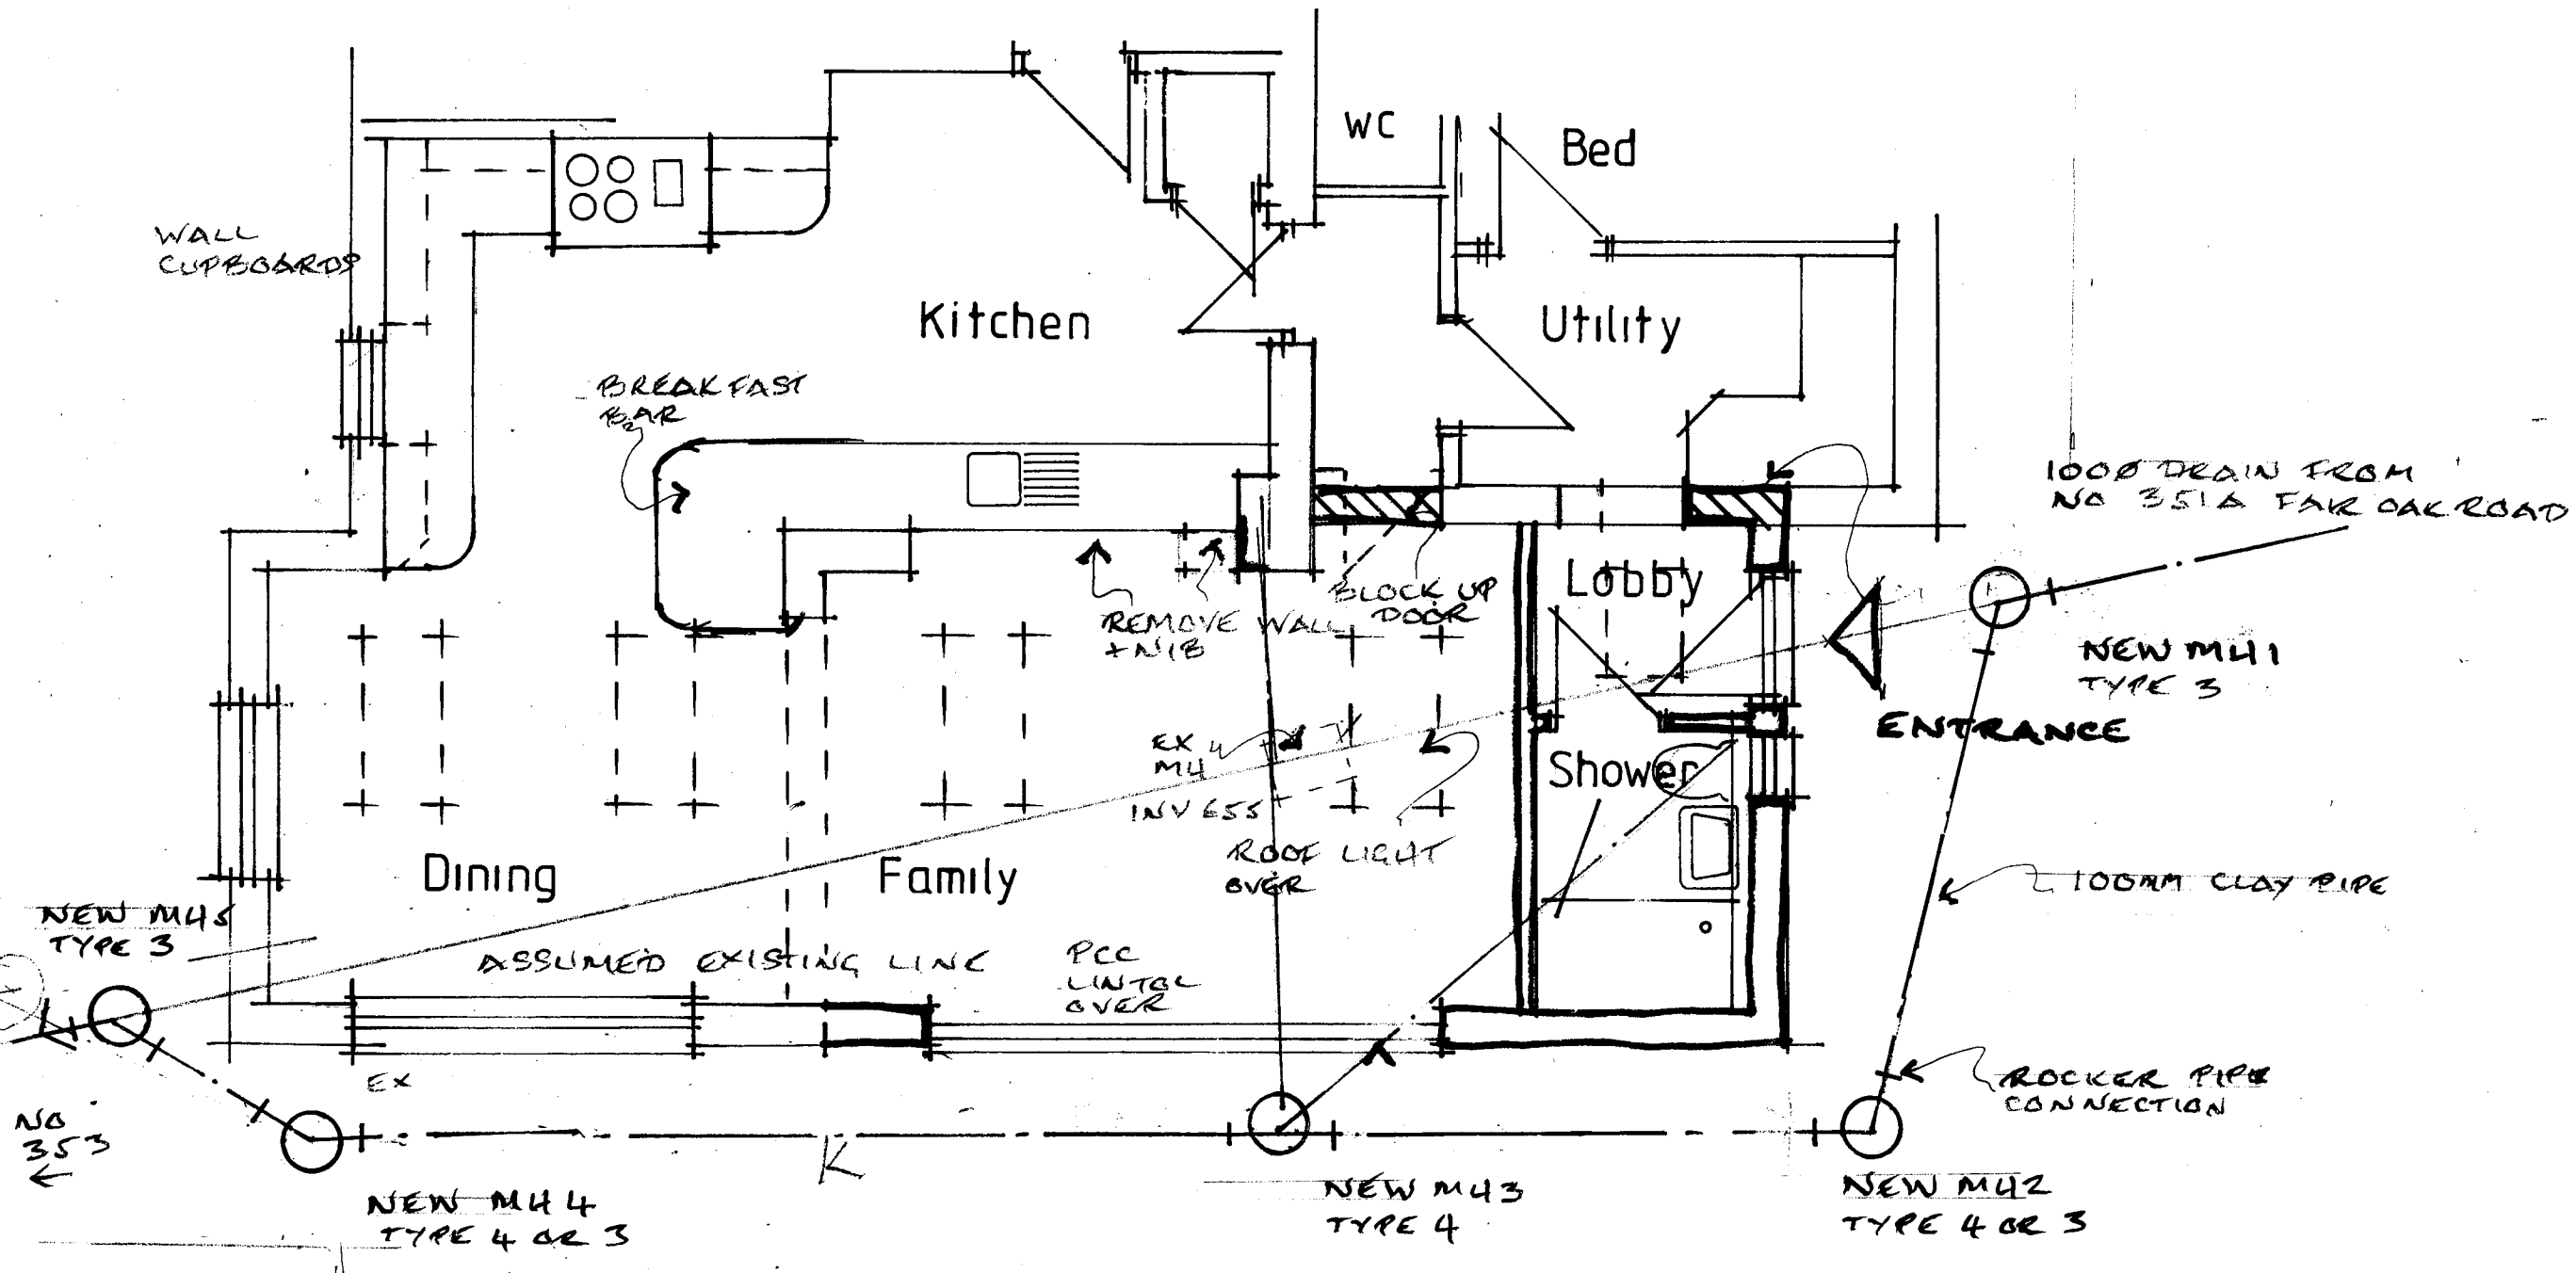
WC
Bed
WALL CUPBOARDS
Kitchen
Utility
BREAKFAST BAR
1000 DRAIN FROM NO 351A FAR OAK ROAD
REMOVE WALL + NIB
BLOCK UP DOOR
Lobby
NEW MH1 TYPE 3
ENTRANCE
EX MH4 INV 65.5
ROOF LIGHT OVER
Shower
Dining
Family
NEW MH5 TYPE 3
ASSUMED EXISTING LINE
PCC LINTOL OVER
100MM CLAY PIPE
EX
ROCKER PIPE CONNECTION
NO 353
NEW MH4 TYPE 4 OR 3
NEW MH3 TYPE 4
NEW MH2 TYPE 4 OR 3