

SOUTH, EAST, NORTH & WEST FACING ELEVATIONS

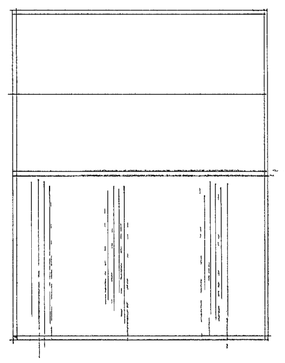

ROOF PLAN

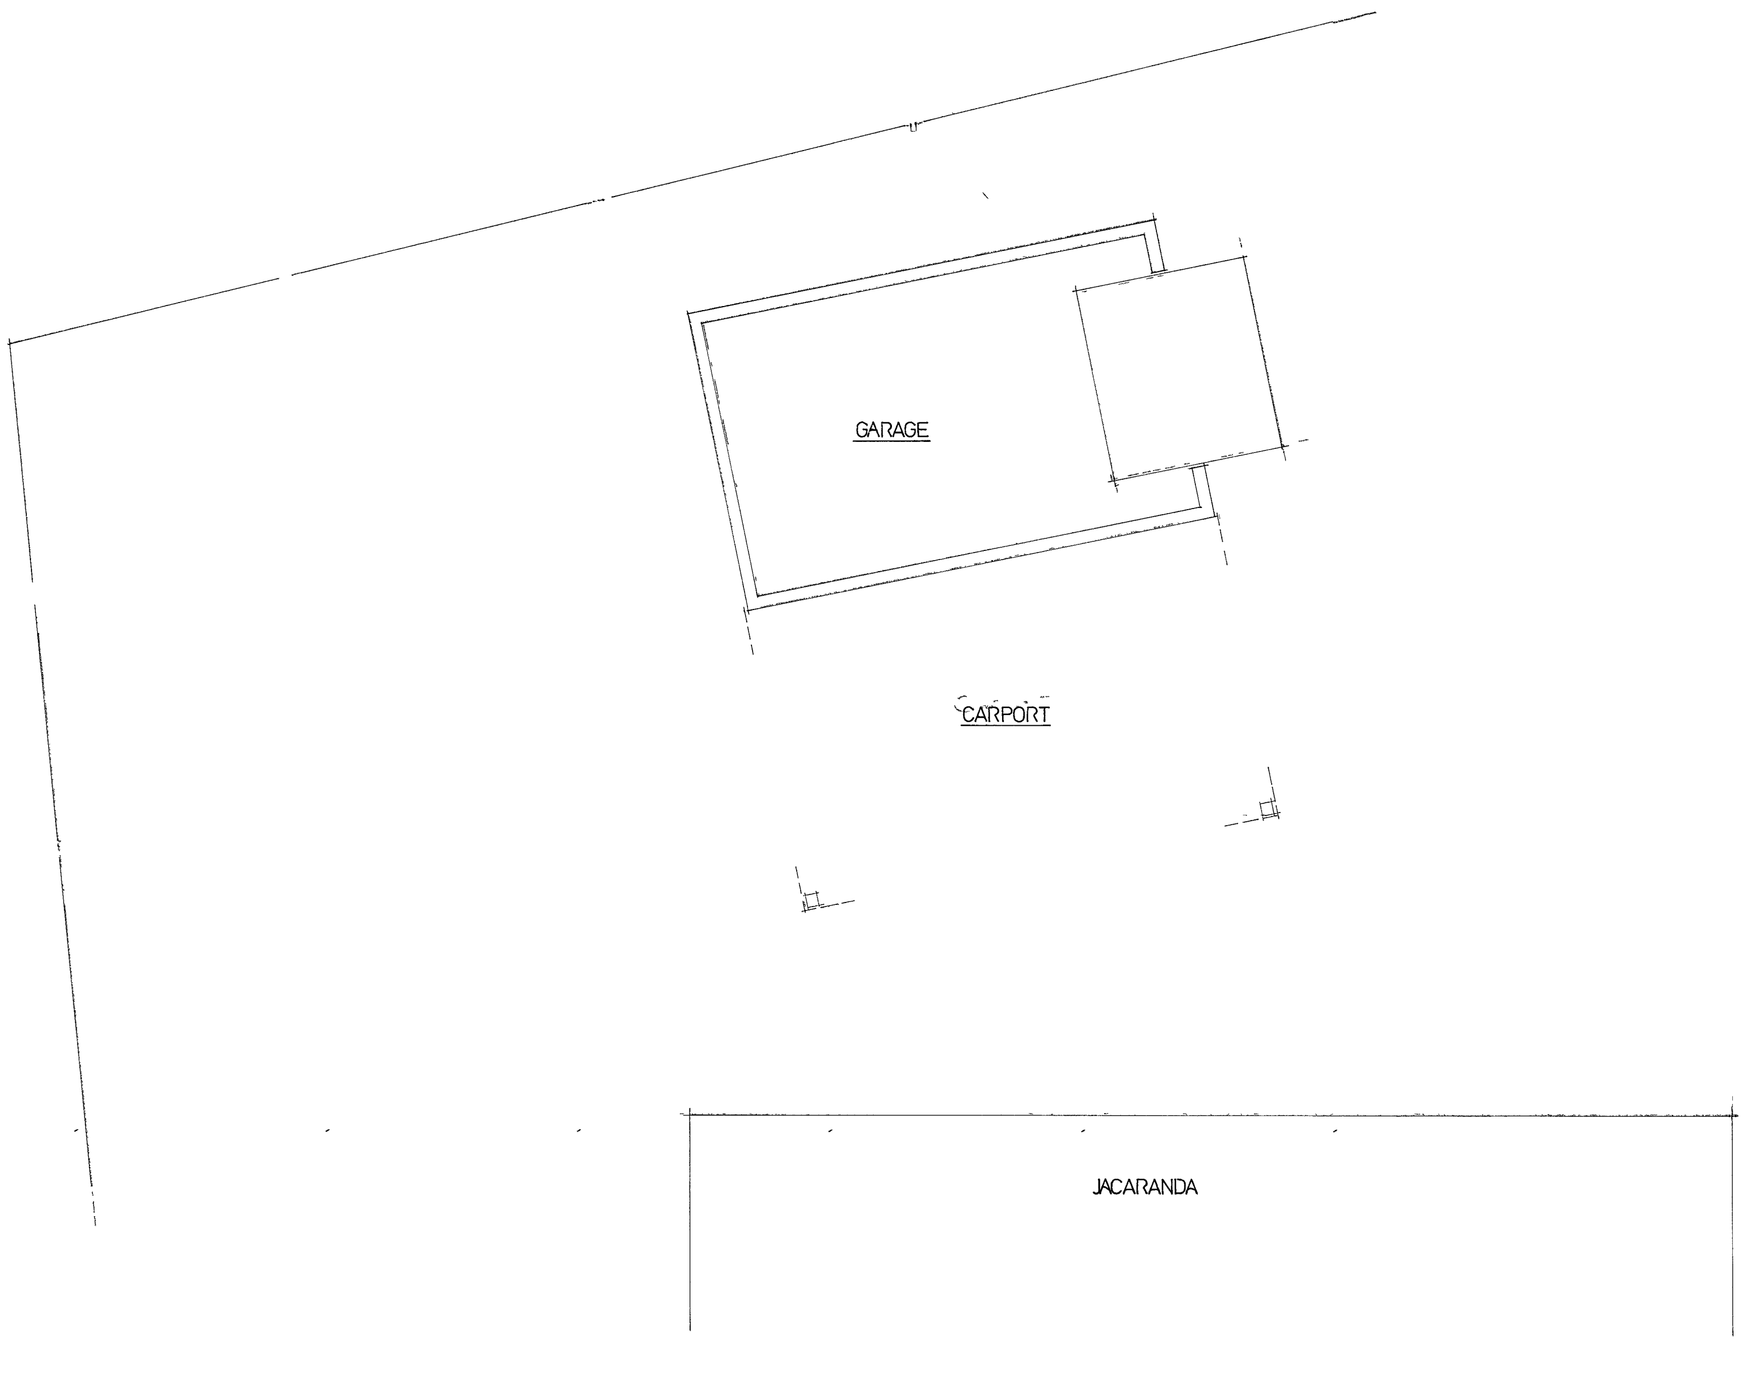

A		
	Date	Revision

© copyright

THORNS YOUNG
ARCHITECTURAL

THORNS-YOUNG LTD
CHARTERED BUILDING CONSULTANTS
Website www.thornsyoung.co.uk

Fareham
21 Middle Road
Park Gate
SO31 7GH
Tel (01329) 888 322

Portsmouth
232 London Road
North End
PO2 9JQ
Tel (02392) 672 883

Client

MR & MRS J HALLIGAN

Job Title

JACARANDA
YORK ROAD
NETLEY

Drawing Title

EXISTING PLANS

Scale 1:50 + 1:100 at A1

Date JAN 2017 | Drawn by CP

Drg No PG 1091 16 5 | Rev