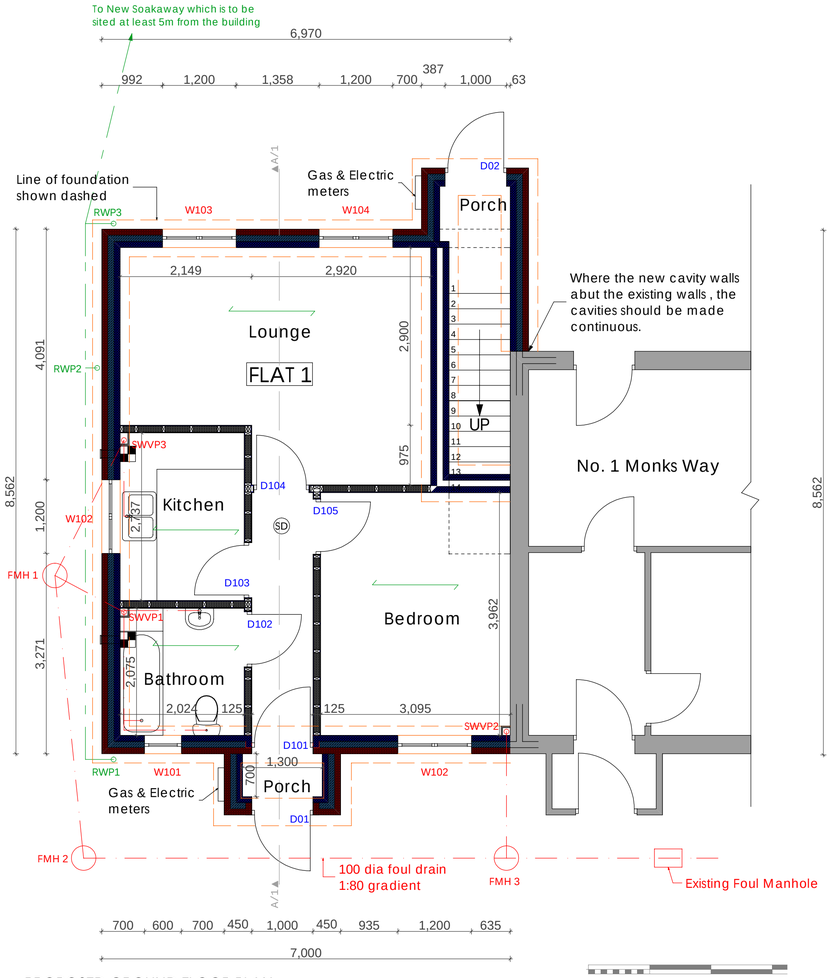
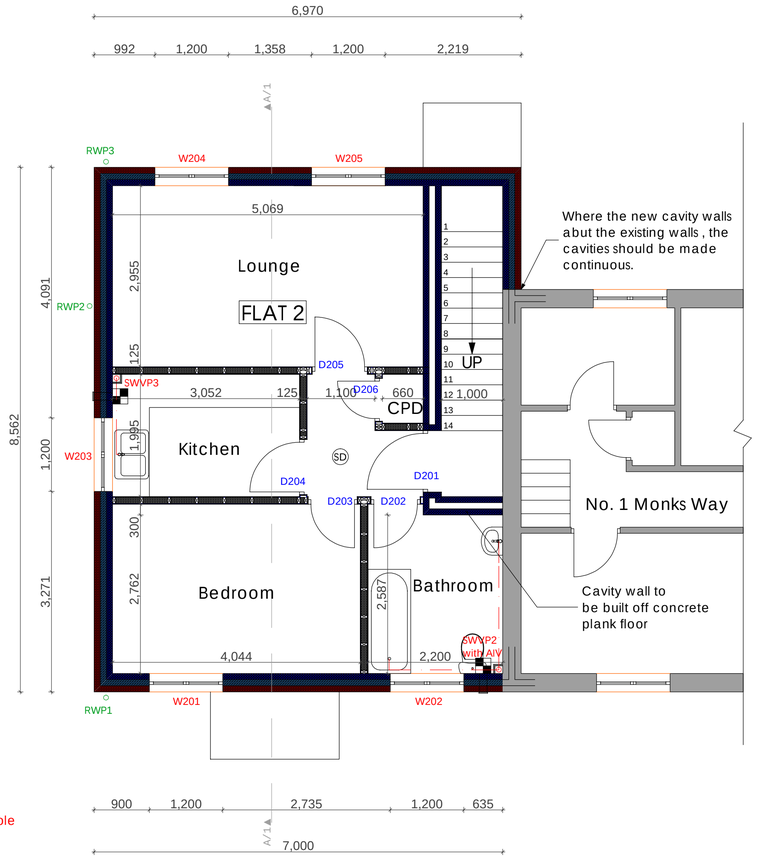
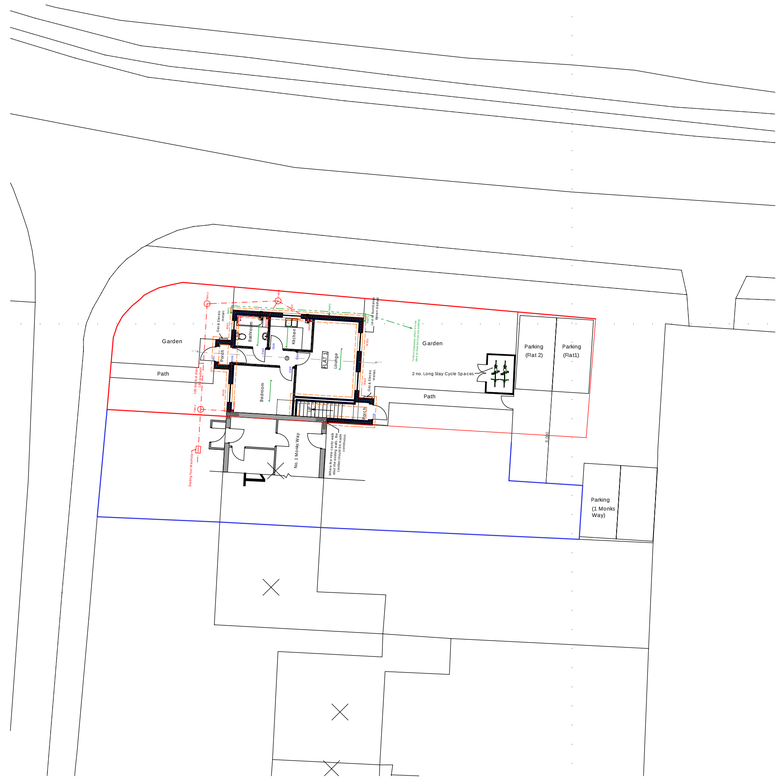



PROPOSED GROUND FLOOR PLAN




PROPOSED FIRST FLOOR PLAN



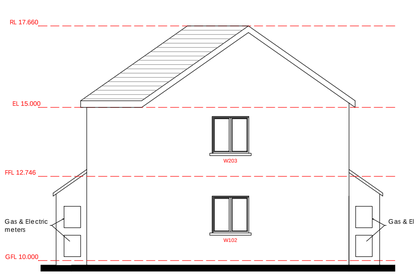

PROPOSED SITE PLAN - SCALE 1:200



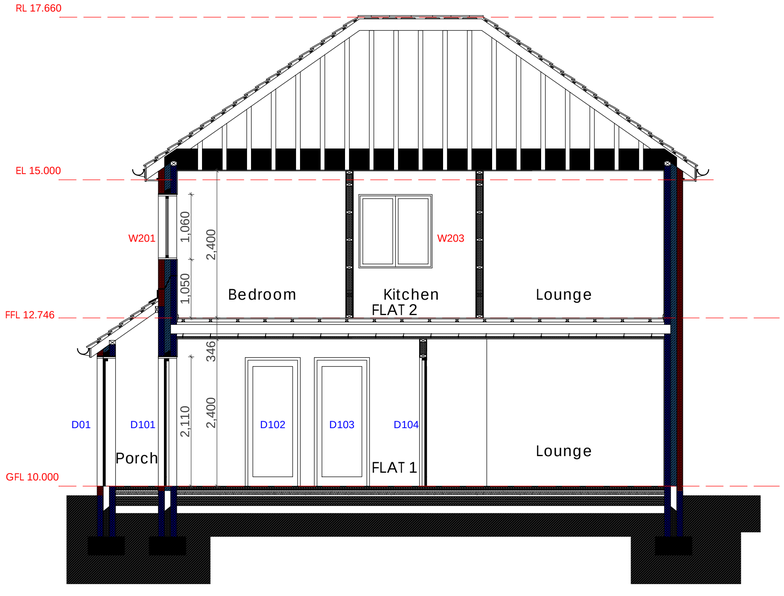

PROPOSED FRONT ELEVATION - SCALE 1:100




PROPOSED REAR ELEVATION - SCALE 1:100




PROPOSED SIDE ELEVATION - SCALE 1:100




PROPOSED SECTION A/1

12 High Street
Lyndhurst
Hants
SO43 7BD

Tel 023 8028 4421
Fax 023 8028 4421
www.alanmacleanassociates.co.uk

AMA alan maclean associates
Chartered Architects

client

Sandihayes Limited

project

Proposed 2 no. Flats 1 Monks Way, Eastleigh, Hampshire, SO53 5BE

title

Proposed Plans, Elevations, Section & Site Plan

| date | status | drawn |
|---|---|---|
| 05/10 | Building Regs | CM |

| scale | dwg no. | revision |
|---|---|---|
| 1:100, 1:50, 1:200 @ A1 | 200 | - |

project no. 9711