ROCOCO



LEVELS
EXISTING FLOOR LEVELS ARE TO BE MAINTAINED IN THE CONSERVATORY AND DWELLING.
150MM DPC TO GROUND LEVEL.

ALUMINIUM GREY BI-FOLD DOORS
ALUMINIUM FACIA WITH CEDAR SOFFIT

SINGLE PLY MEMBRANE ROOF.

EXTERNAL BLOCK WORK TO BE COVERED WITH K RENDER.

PROPOSED SOUTH ELEVATION



PROPOSED WEST ELEVATION
GARAGE REMOVED FOR CLARITY.

PROPOSED WEST ELEVATION

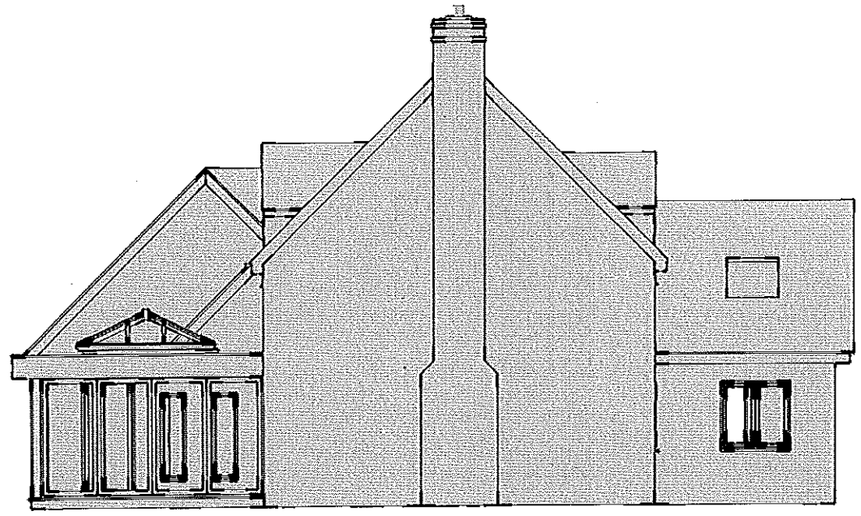

PROPOSED EAST ELEVATION

Scale 1:100

00 01 02 04 06

AGENT
G Greenwood
11 Canadian Ave
Salisbury
Wilts
SP2 7JL
01722 321541

CLIENT
Mr & Mrs Towers
1
18 Charlecote Drive
Chandlers Ford
SO53 1SF

PROJECT :-TOWERS

DATE 10, 3, 2015 **DRAWN BY** GG

Proposed Elevations

A **02**