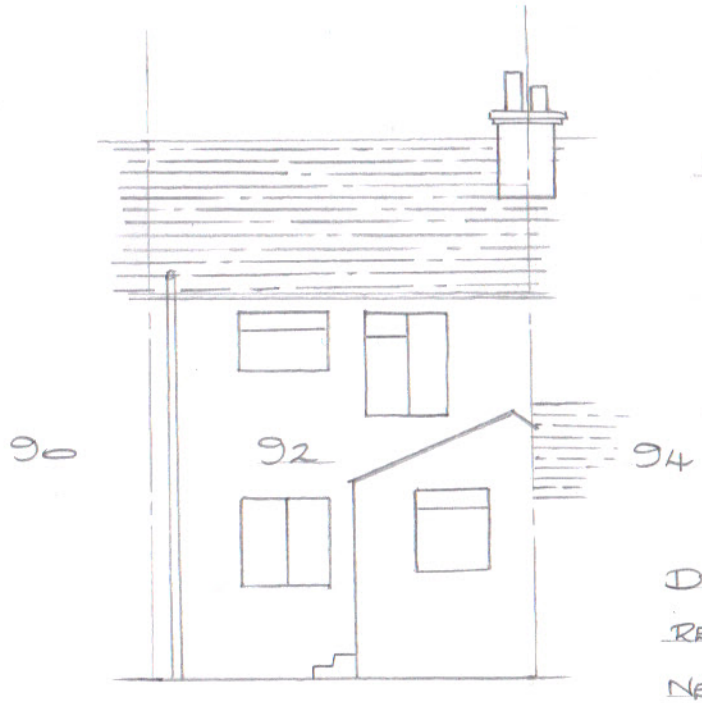

EXISTING REAR ELEVATION

NEW PROPOSED
LOWER ROOF LINE

DRG Nº 92162d1/F
REF Nº F/1/69223
NEW PROPOSED ROOF

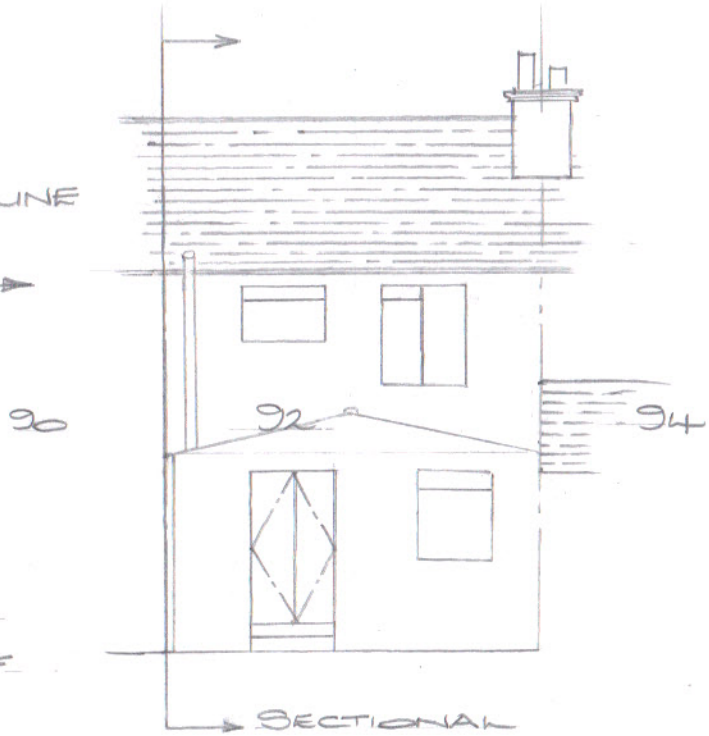

SECTIONAL

SECTIONAL AGEEN FROM
90 BOURNEMOUTH
ROAD.

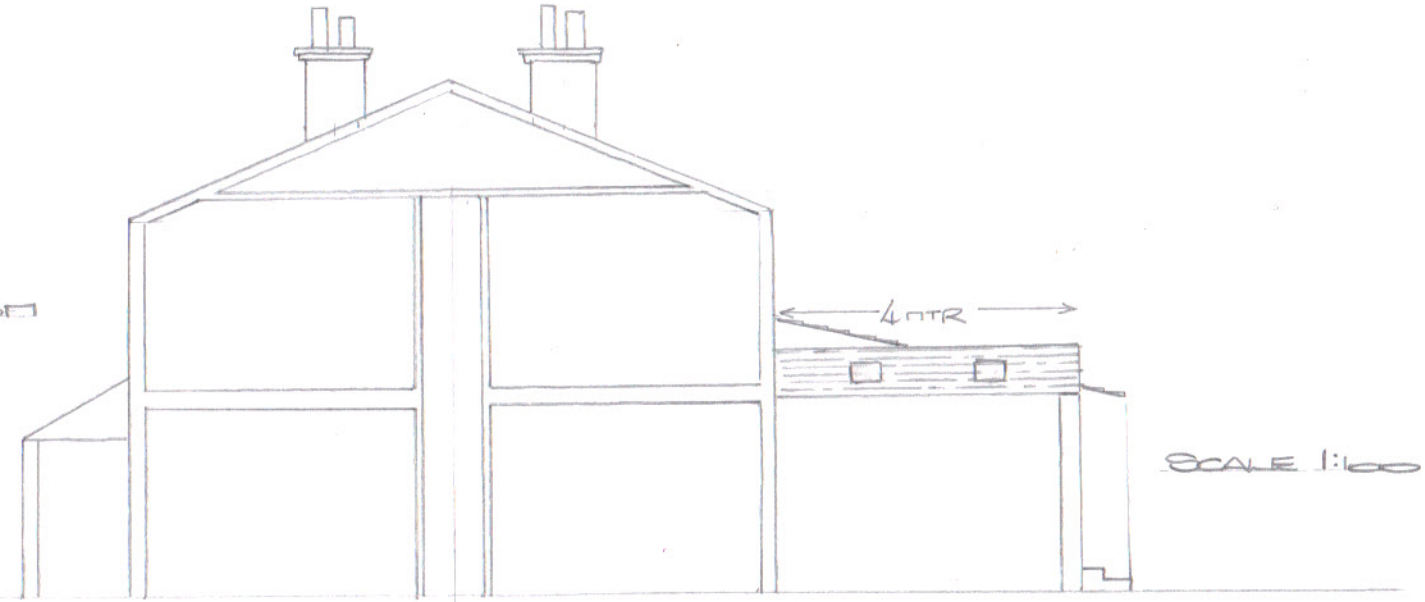

FRONT

SCALE 1:100