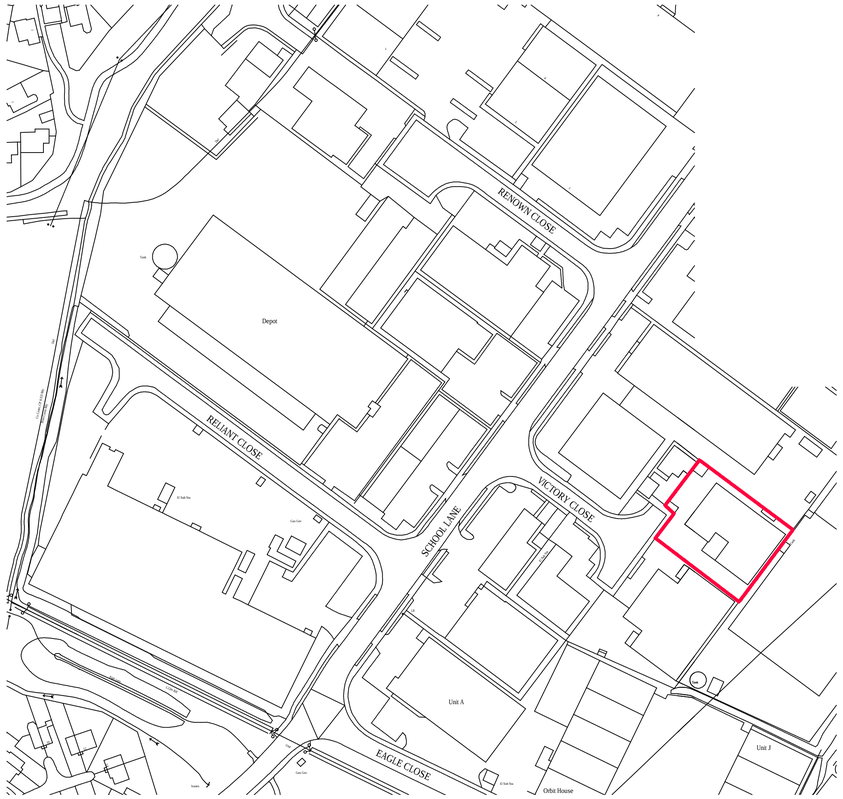

LOCATION PLAN SCALE 1:1250

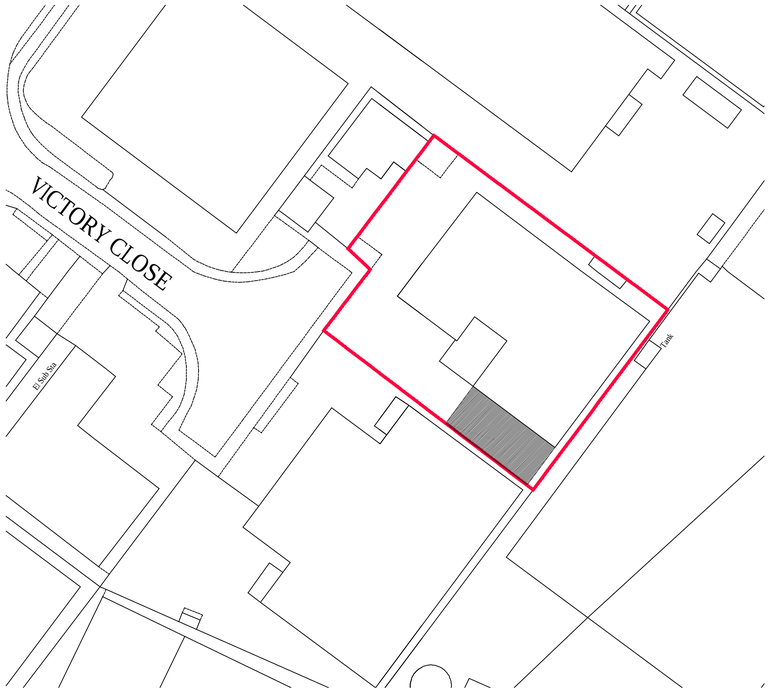

SITE PLAN SCALE 1:500

N

REV:	DATE:	DESCRIPTION:	DR	CHK
A	JAN 2016	LOCATION PLAN REVISED	"	"

OTHER THAN FOR THE PURPOSES OF PLANNING, DO NOT SCALE THESE DRAWINGS. USE WRITTEN DIMENSIONS ONLY. ALL DIMENSIONS TO BE CHECKED ON SITE PRIOR TO COMMENCEMENT OF WORK.

THIS DRAWING IS THE COPYRIGHT OF SIMPSON HILDER ASSOCIATES LIMITED AND MAY NOT BE REPRODUCED, COPIED OR ALTERED IN ANY WAY WITHOUT WRITTEN AUTHORITY

SIMPSON HILDER
ASSOCIATES LIMITED
67a High Street Lyndhurst
Hampshire SO43 7BE
T: 023 80 283798
F: 023 80 283688
E: sha@simpsonhilder.co.uk
www.simpsonhilder.co.uk

SITE AND LOCATION PLAN

DRAWING STATUS: PLANNING

FALCON PRECISION LTD
VICTORY CLOSE
CHANDLERS FORD IND EST
HAMPSHIRE
SO53 4BU

DATE:	DRAWN BY:	
20.12.16	JM	
SCALE @ A1:	CHECKED:	DATE CHECKED:
1:1250, 1:500	AH	
JOB NO.	DRAWING NO.	REVISION
8039	0 01	a