
Do not scale from this drawing - All dimensions are to be checked on site and any discrepancies to be reported to the architect before construction commences. If in doubt ask. © This drawing remains the property of Brook Morton Architecture and may not be copied without written authorisation.

(A-04/02/2016-Planning Issue) Revisions

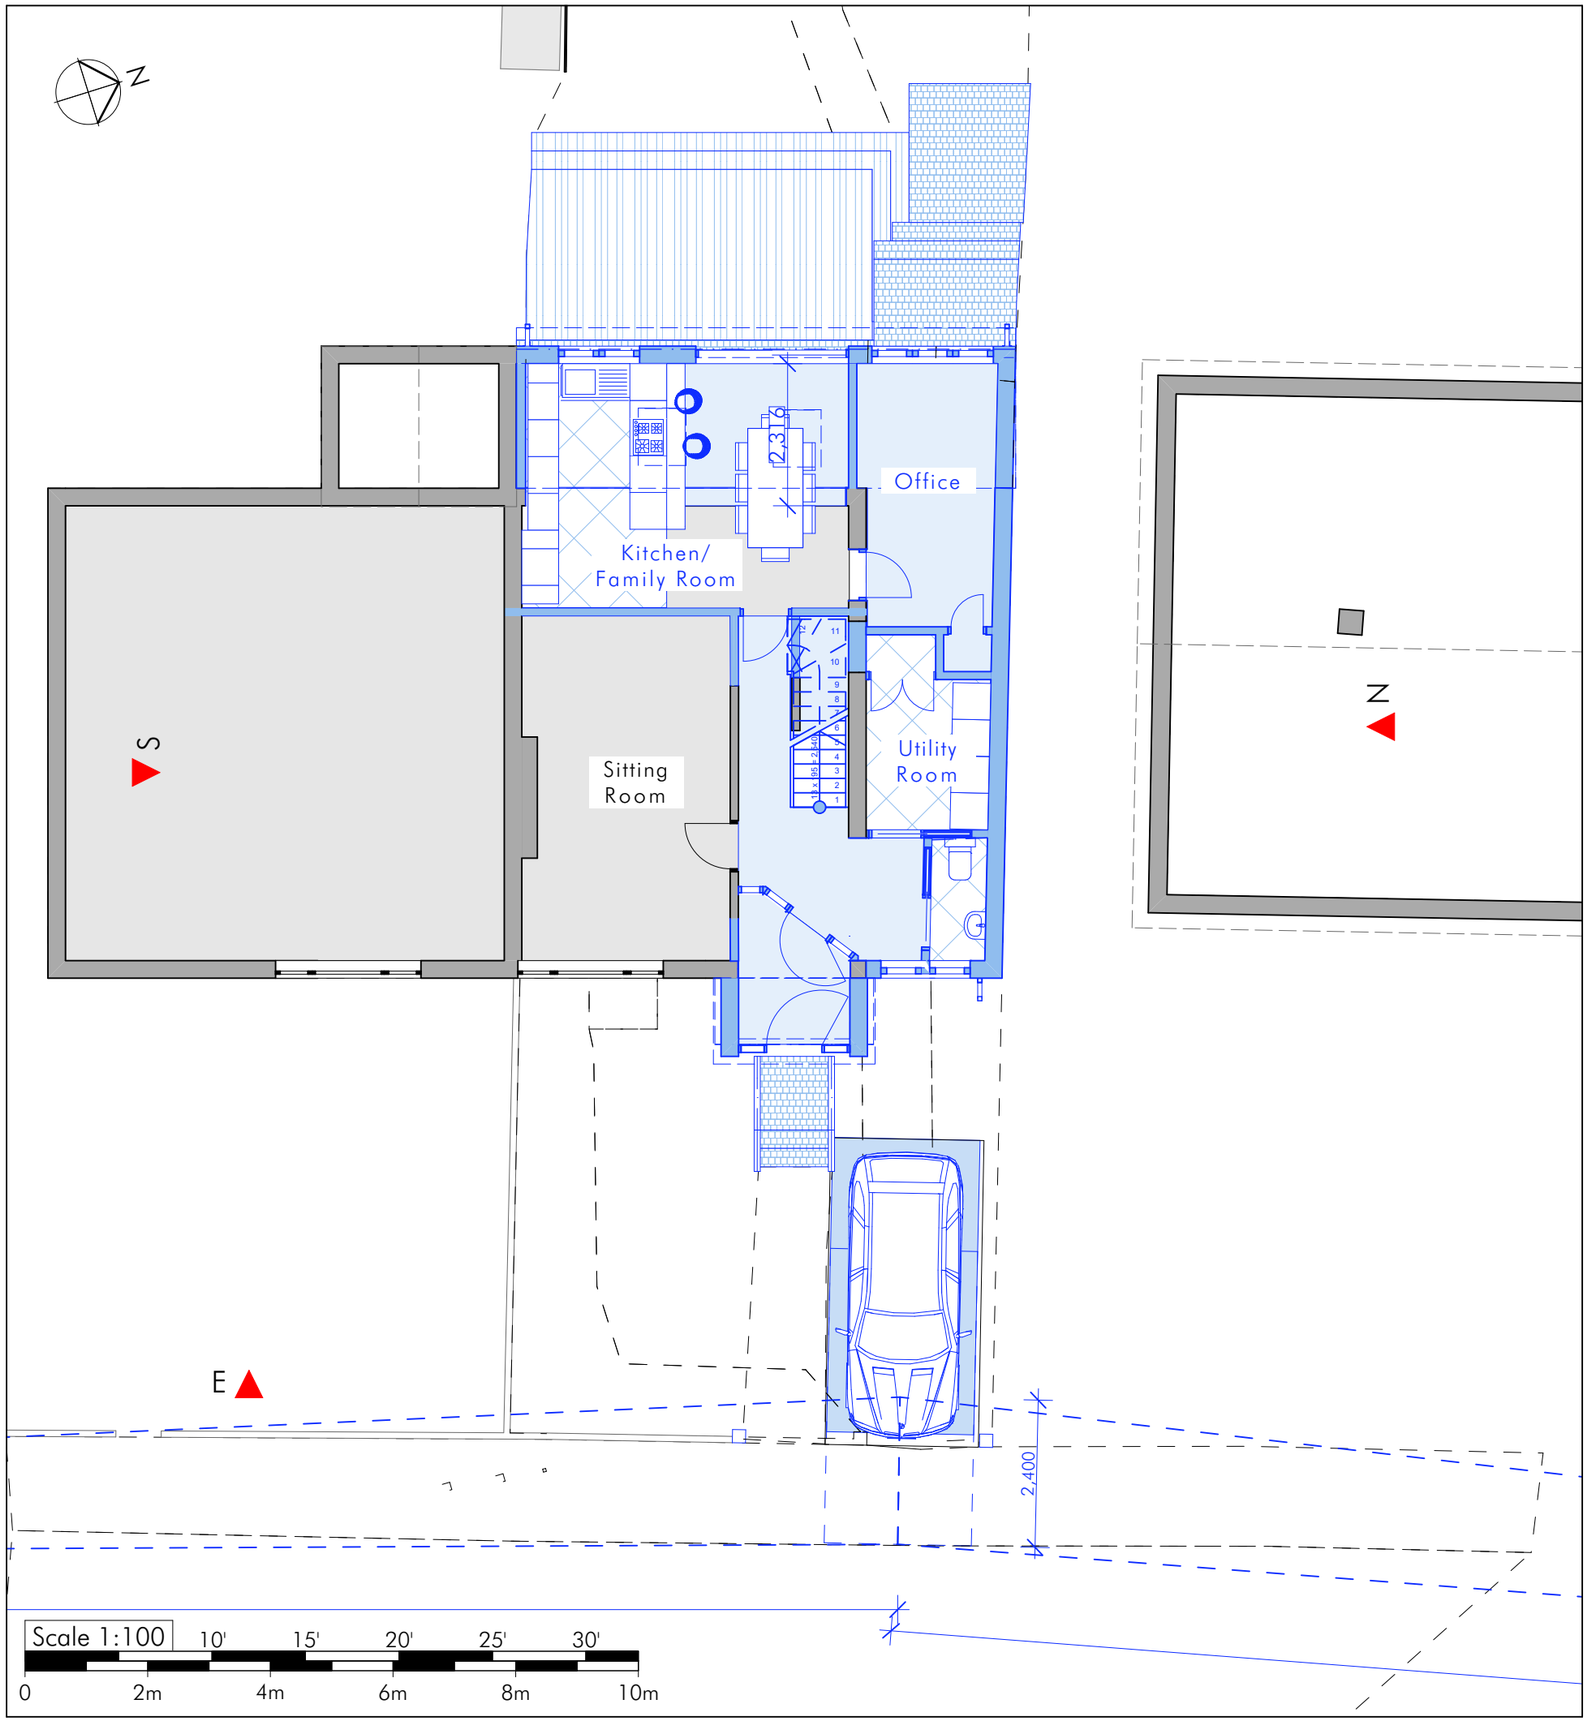

Proposed House - Ground Floor Plan 1:100



1 Proposed aerial view from rear garden



2 Proposed aerial view from rear garden



15 Proposed Street View

Initial issue 4th February 2016
Scales 1:100 at A3
Drawing No. BMA132/PL04A
SK/PL/BR/CON

Joe Adimaly and Nicola Spencer

18a Bursledon Road, Hedge End SO30 0BR

Client

Project

Proposed Ground Floor Plan

29b Stoney Lane
Winchester SO22 6DP
M :07881 911806
nicholas@brookmorton.com
www.brookmorton.com

BROOK MORTON ARCHITECTURE